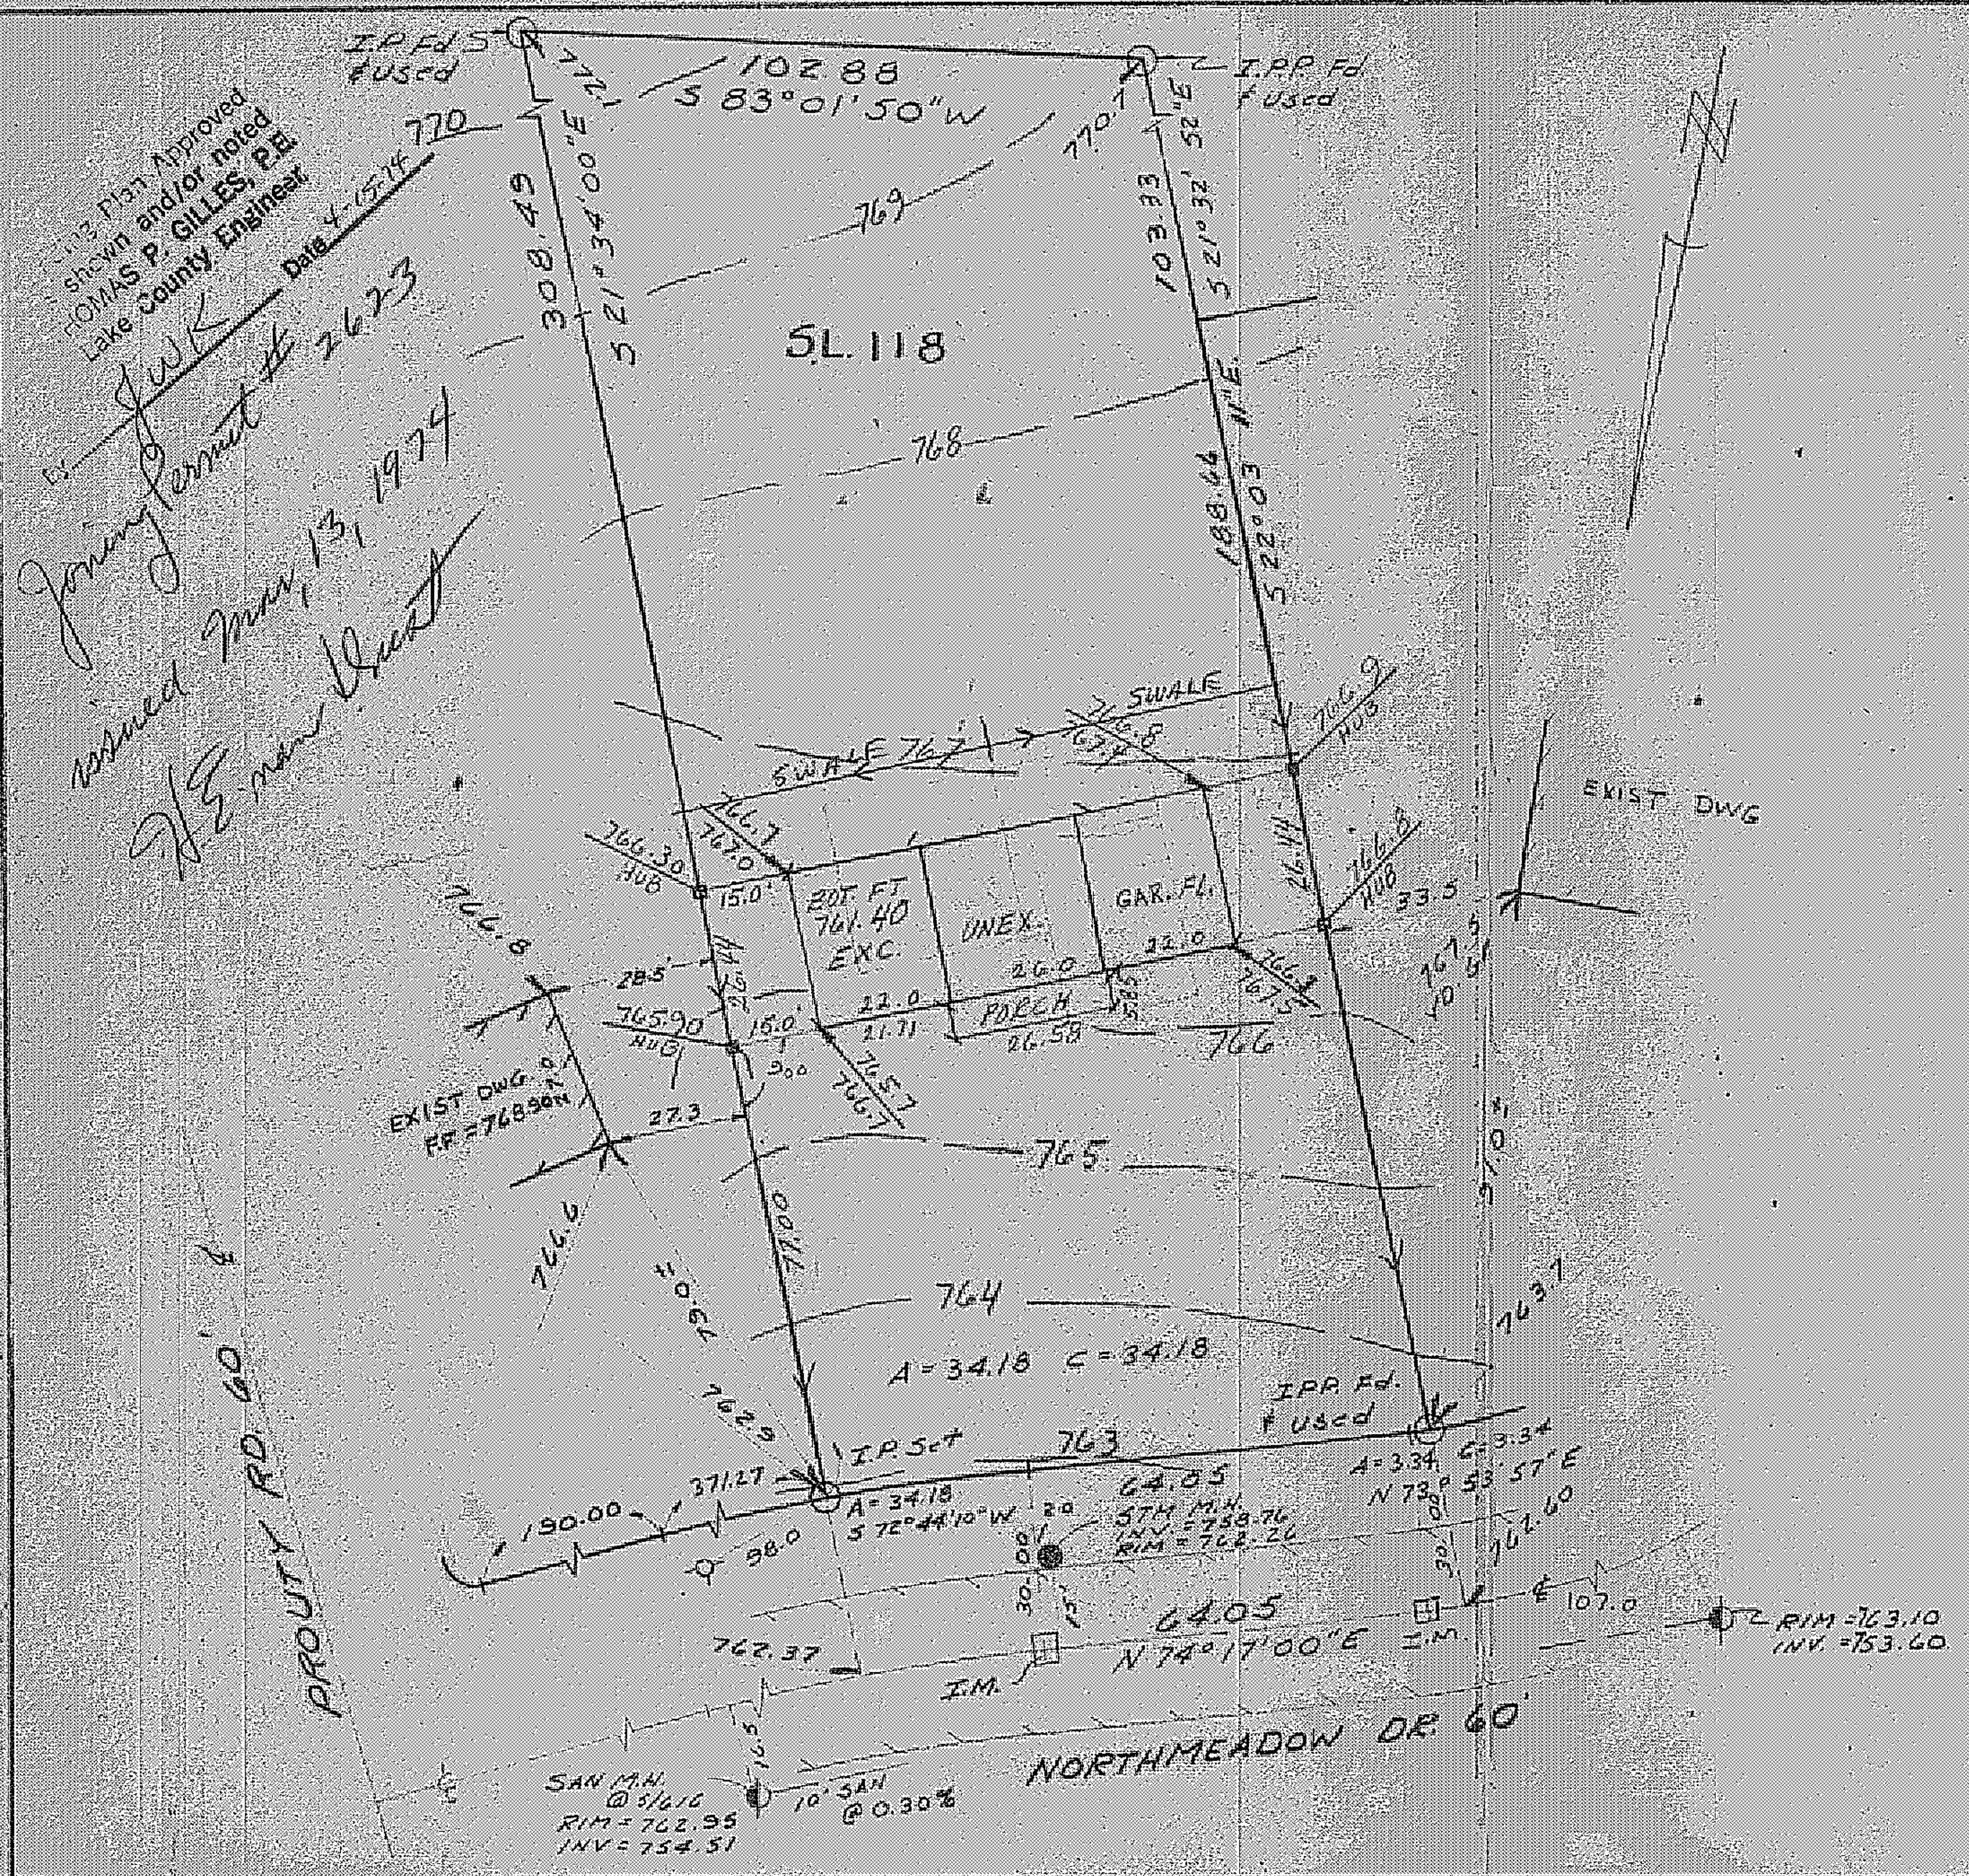

SITE PLAN

CONCORD TOWNSHIP — CITY VILLAGE TWP.
LAKE — COUNTY

for SAM BELFIORE — CLIENT, OWNER
24905 WIMBLEDON DR. SHKR.HTS, OHIO

RECORD SUBDIVISION

P — VOLUME
100-1 — PAGE
118 — SUBLOT NO.
NORTHMEADOW DR. — STREET

CONVENTIONAL SIGNS

SANITARY MANHOLE	WATER VALVE (GAS)
STORM MANHOLE	WATER METER (GAS)
INLET OR CATCH BASIN	SHRUBS - BUSH
HYDRANT	TREE - STUMP
EXISTING CONTOURS	FINISH FLOOR GRADE 700.0
PROPOSED CONTOURS	DRAINAGE AREA
EXIST. ELEV. 000.0 PROP. ELEV.	ACTUAL ELEVATION 000.0

DESIGN CERTIFICATION

THIS PLAT WAS PREPARED BY ME AND IS CORRECT TO THE BEST OF MY KNOWLEDGE AND BELIEF

Earl W... — NAME
SURVEYOR # 5654 — REGISTRATION NO.

NORTH MEADOW DRIVE 60'

"AS BUILT" CERTIFICATION

I HERE BY CERTIFY THAT CIRCLED GRADES WERE CHECKED IN THE FIELD ON AND ARE CORRECT TO THE BEST OF MY KNOWLEDGE AND BELIEF.

REVISIONS		
NO.	DATE	BY
1.	4-8-74	E.P.
2.		
3.		
4.		
5.		

PLAN PREPARED BY:
BUCKEYE SURVEYING CO.
P.O. BOX 42033 44142

DRAWN BY J.S.	SCALE 1" = 30'	PH. NO. 234 8444
CHK'D E.P.	DATE 3-11-74	DRAWING NO. 015-B
CREW CHIEF E.P.	APP'D	