SITE PLAN FOR:

SHANDLE CONSTR.

8353 MENTOR AVE.

MENTOR, OHIO

BEING SUBLOT NO. 84 IN THE MOXLEY HILLS ESTATES SUBDIVISION NO. 2 IN CONCORD TWP., OHIO.

PREPARED BY:

WM. R. GRAY ASSOC. INC.

1547 MENTOR AVE.

MENTOR, OHIO

DATE: DEC. 23, 1974
REVISED DEC. 31, 1974

SCALE: 1" = 20'

CERTIFICATION:

I HEREBY CERTIFY THAT THIS PLAT IS CORRECT TO THE BEST OF MY KNOWLEDGE

By: Wm. R. Gray
WM. R. GRAY REG. SURV. #

STATE OF OHIO
WM. R. GRAY
2752
REGISTERED
PROFESSIONAL SURVEYOR

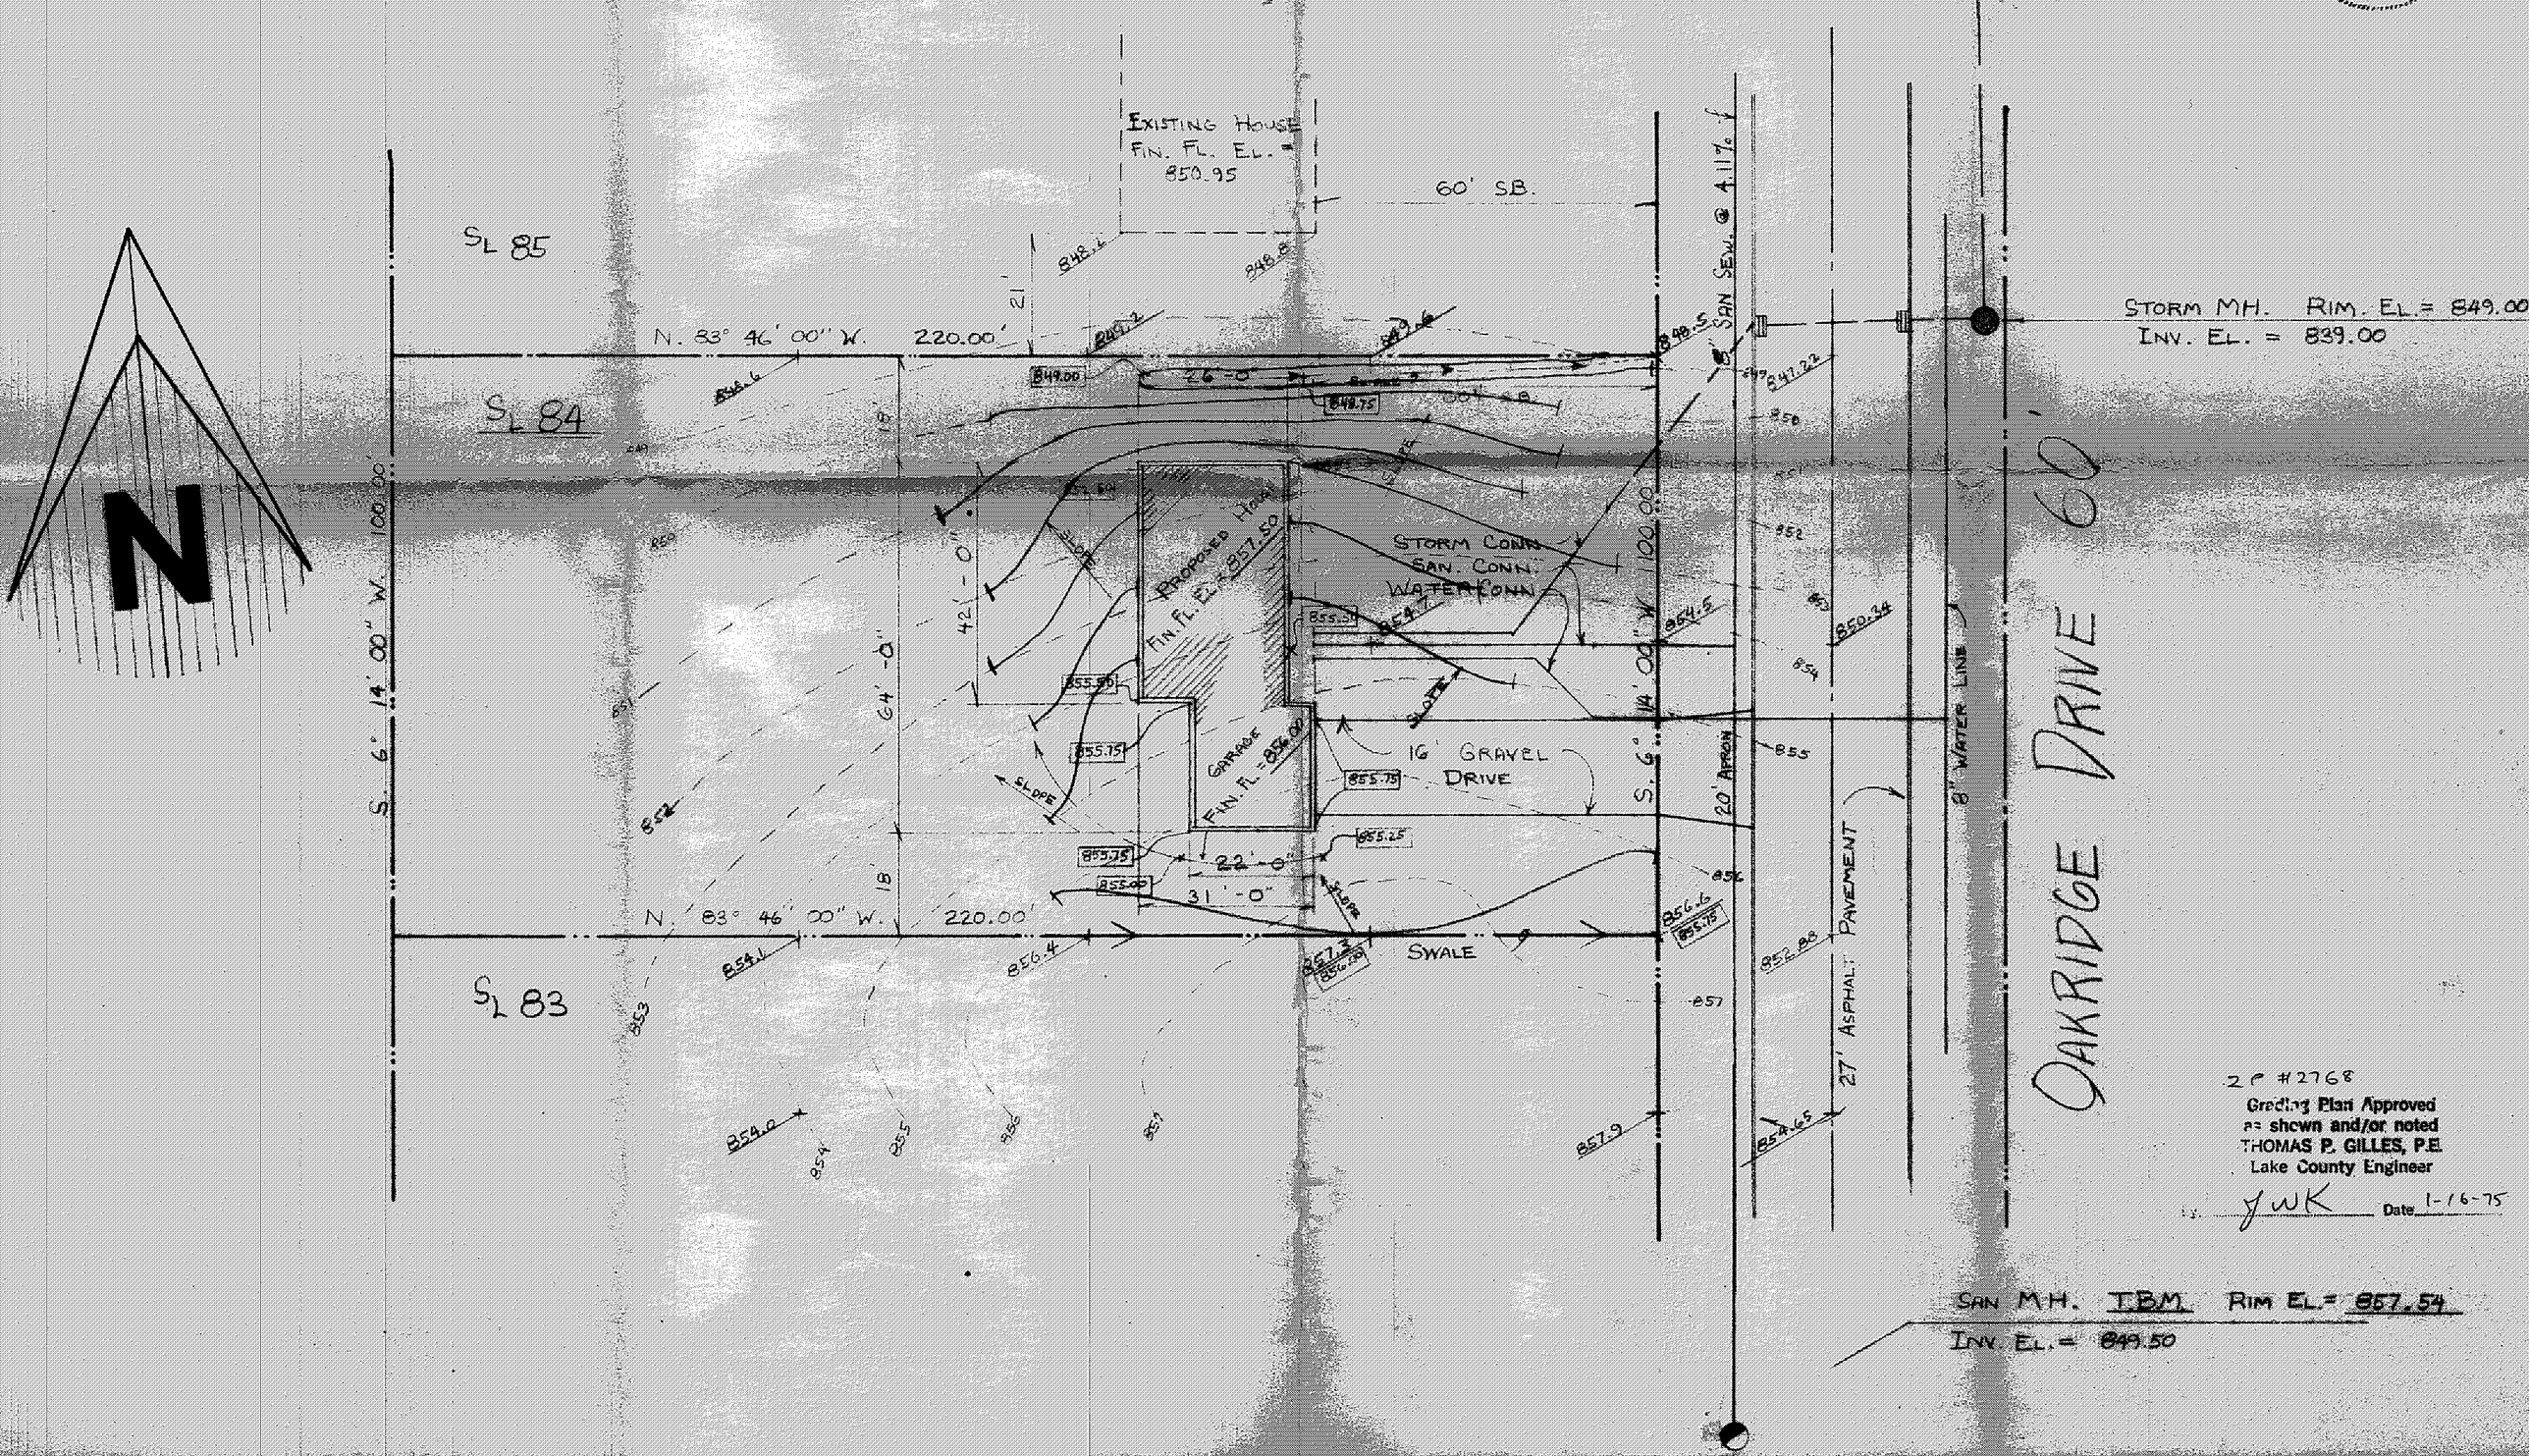

SAN MH. TBM RIM EL. = 857.54
INV. EL. = 849.50

ZC #2768
Grading Plan Approved as shown and/or noted
THOMAS P. GILLES, P.E.
Lake County Engineer
By: JWK Date 1-16-75