SITE PLAN FOR:

SHANDLE CONSTR.

8353 MENTOR AVE.

MENTOR, OHIO

BEING SUBLOT NO. 81 IN THE MORLEY HILLS ESTATES SUBD. NO. 2 LOCATED IN CONCORD TWP., OHIO.

PREPARED BY:

WM. R. GRAY ASSOC. INC.

7547 MENTOR AVE.

MENTOR, OHIO

DATE: JAN. 10, 1975 SCALE: 1" = 20'

CERTIFICATION:

I HEREBY CERTIFY THAT THIS PLAT IS CORRECT TO THE BEST OF MY KNOWLEDGE.

BY: Wm. R. Gray

WM. R. GRAY REG. SURV. # 27

STATE OF ... WM. R. GRAY 275 REGISTERED PROFESSIONAL

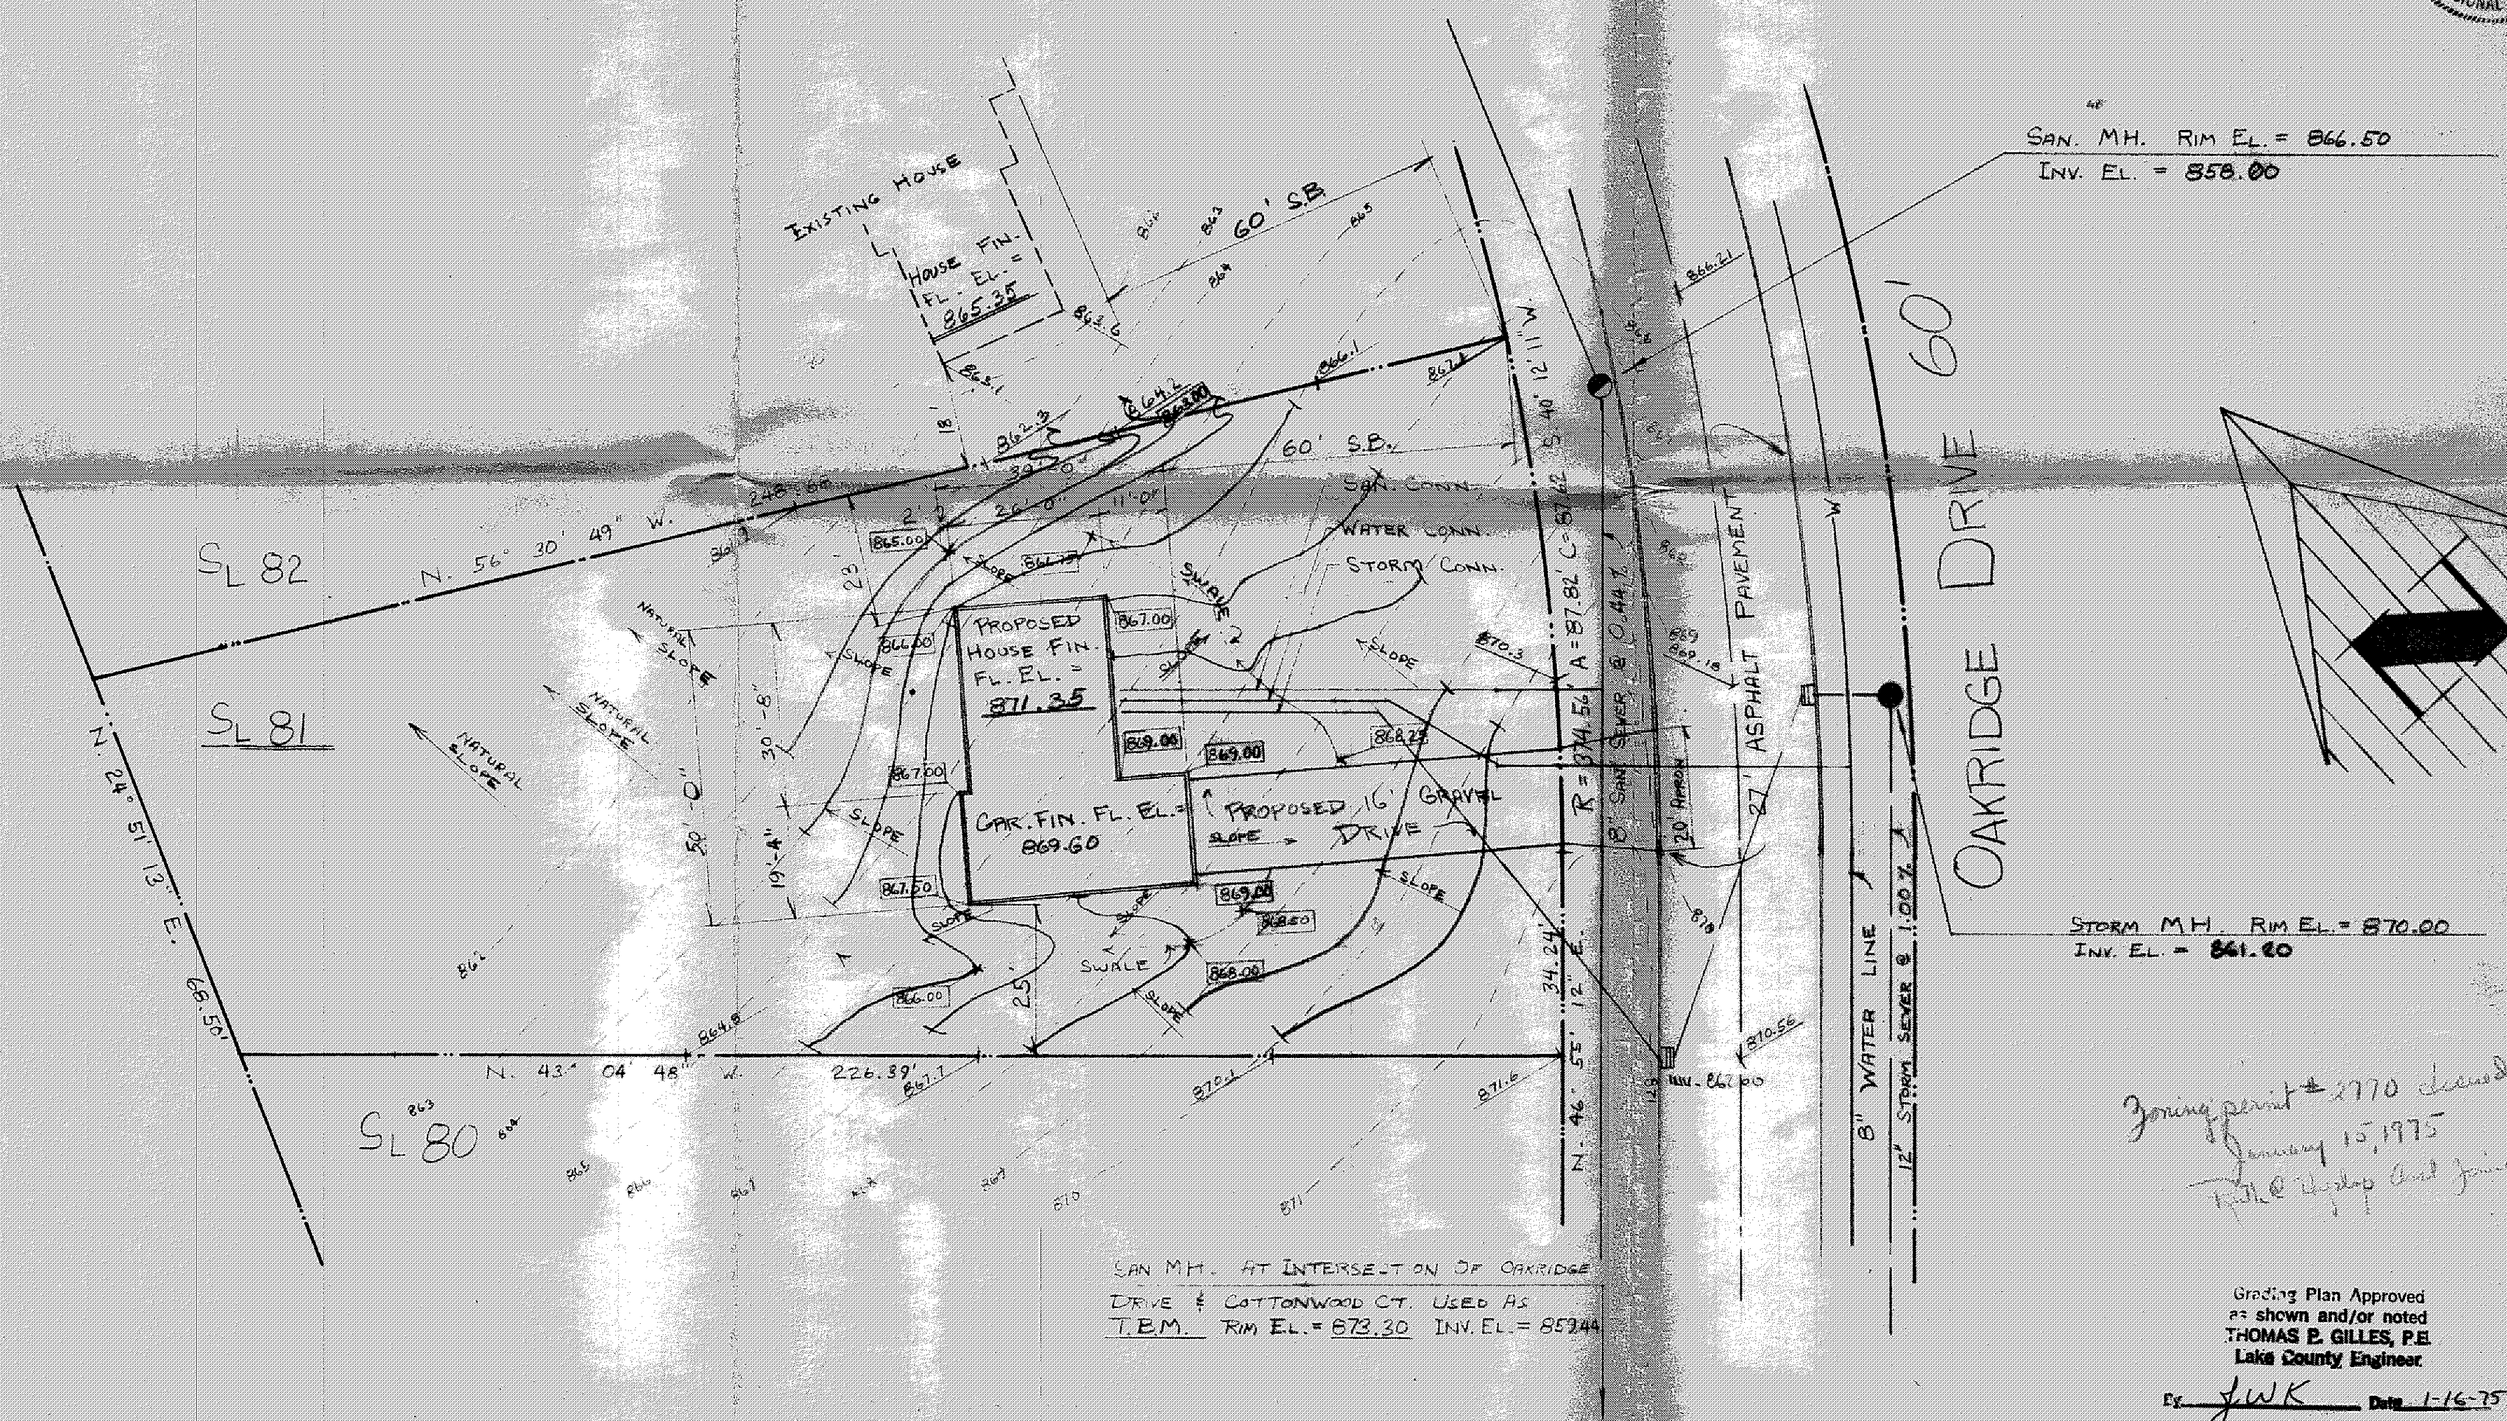

SAN MH. AT INTERSECTION OF OAKRIDGE DRIVE & COTTONWOOD CT. USED AS T.B.M. RIM EL. = 873.30 INV. EL. = 859.44

Zoning permit # 2770 issued January 15, 1975 [illegible]

Grading Plan Approved as shown and/or noted
THOMAS P. GILLES, P.E.
Lake County Engineer

By JWK Date 1-16-75