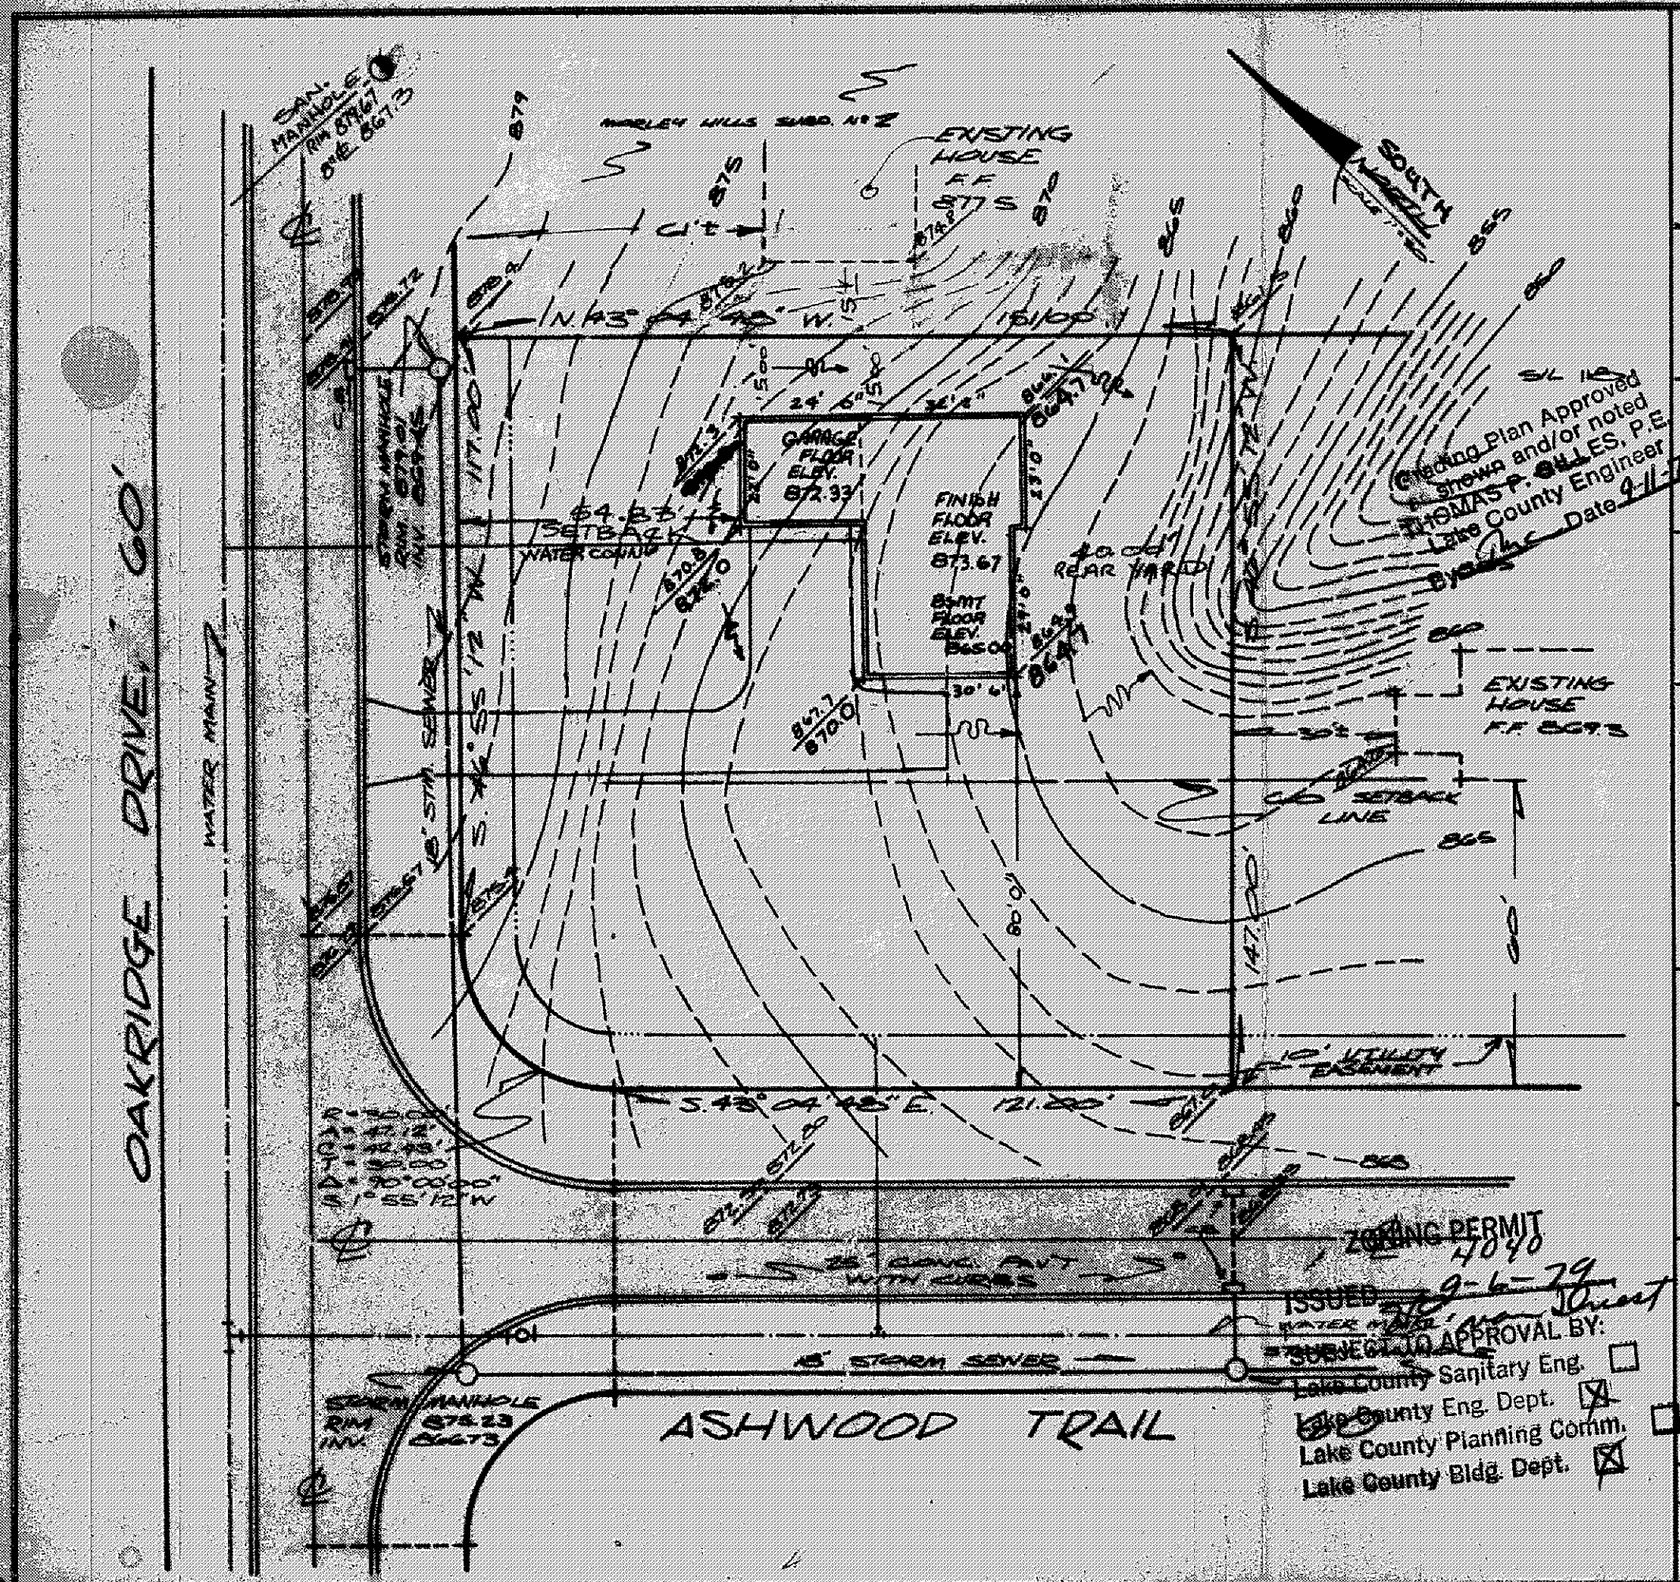


# SITE PLAN

for SHANDLE CONSTRUCTION
CLIENT OWNER

8353 MENTOR AVENUE, MENTOR, OHIO
ADDRESS STREET CITY

119 MORLEY HILLS EST #3 V • 36
SUBLOT NO. SUBDIVISION NAME VOL. PAGE

CONCORD TOWNSHIP OHIO
LOT, TRACT

## REMARKS

ALL BOUNDARY DATA SHOWN WAS OBTAINED FROM (DEEDS, RECORDED SUBDIVISION PLAT OR OTHER PUBLIC RECORDS). LOCATIONS AS SHOWN OF ADJACENT WELLS AND SEPTIC TANKS OBTAINED FROM LAKE COUNTY HEALTH DEPARTMENT.

## LEGEND

SANITARY MANHOLE — — — ◐
PROPOSED CONTOURS ———
EXIST. ELEV. → 100.0 / 100.0 ← PROP. ELEV.

WATER VALVE (GAS) — — — #
DIRECTION OF SURFACE DRAINAGE

## CHECK LIST

NO. OF BEDROOMS
DIMENSIONS
BEARINGS
TIE TO NEAREST STREET
SUBLOT NO. PARCEL NO.
SURROUNDING OWNERS
BLDG. DIMENSIONS FIN. GR.
BLDG. TIES FL'R. GRADES
APRON TYPE WIDTH THICKNESS
SIDEWALK TYPE WIDTH THICKNESS
CULVERT TYPE DIA., LENGTH
ROCK OUTCROPPINGS

WATER MAIN SIZE, LOCATION
SAN. SEWER SIZE % GR. LOC.
SAN. MH. CAST. ELEV. IN. ELEV.
SAN. CONN. SIZE, LOC. DEPTH
STORM SEWER SIZE % GR. LOC.
STORM MH. CAST ELEV. INV. ELEV.
PAV'T TYPE GRADE CURBS
GAS LINE LOC. SIZE PRESSURE
SEPTIC TANK LOCATION & DUPLICATION AREA
WELL LOCATION
ISOLATION RADIUS FROM WELL

## DESIGN CERTIFICATION

THIS PLAT WAS PREPARED BY ME, AND IS CORRECT TO THE BEST OF MY KNOWLEDGE AND BELIEF.

Richard J. Blake PS#5244
NAME SURVEYOR REGISTRATION NO.

## "AS-BUILT" CERTIFICATION

I HEREBY CERTIFY THAT THE CIRCLED GRADES ARE EXISTING GRADES OBTAINED ON THE SITE ON _____ 19____ AND ARE CORRECT TO THE BEST OF MY ACKNOWLEDGMENT AND BELIEF.

LAND DESIGN consultants, inc.
9613 JACKSON STREET, MENTOR, OHIO 44060
TELEPHONE (216) 951-6872 or 354-6646

| | | | | | |
|---|---|---|---|---|---|
| 1 | NEW USE | 8/15/79 | DRAWN BY R.J.B. Jr. | SCALE 1"=30' | DRAWING NO. |
| 2 | NEW HOUSE | 9/5/79 | CHK'D. RJB | DATE 6/5/79 | 270-119 |
| 3 | | | CREW CHIEF | APP'D. | |

SEP 5 1979