SITE PLAN FOR:

SHANDLE CONST.
8353 MENTOR AVENUE
MENTOR, OHIO 44060
BEING SUBLOT NO. 63 IN THE MORLEY HILLS SUBD. NO. 2 IN CONCORD TW OHIO.

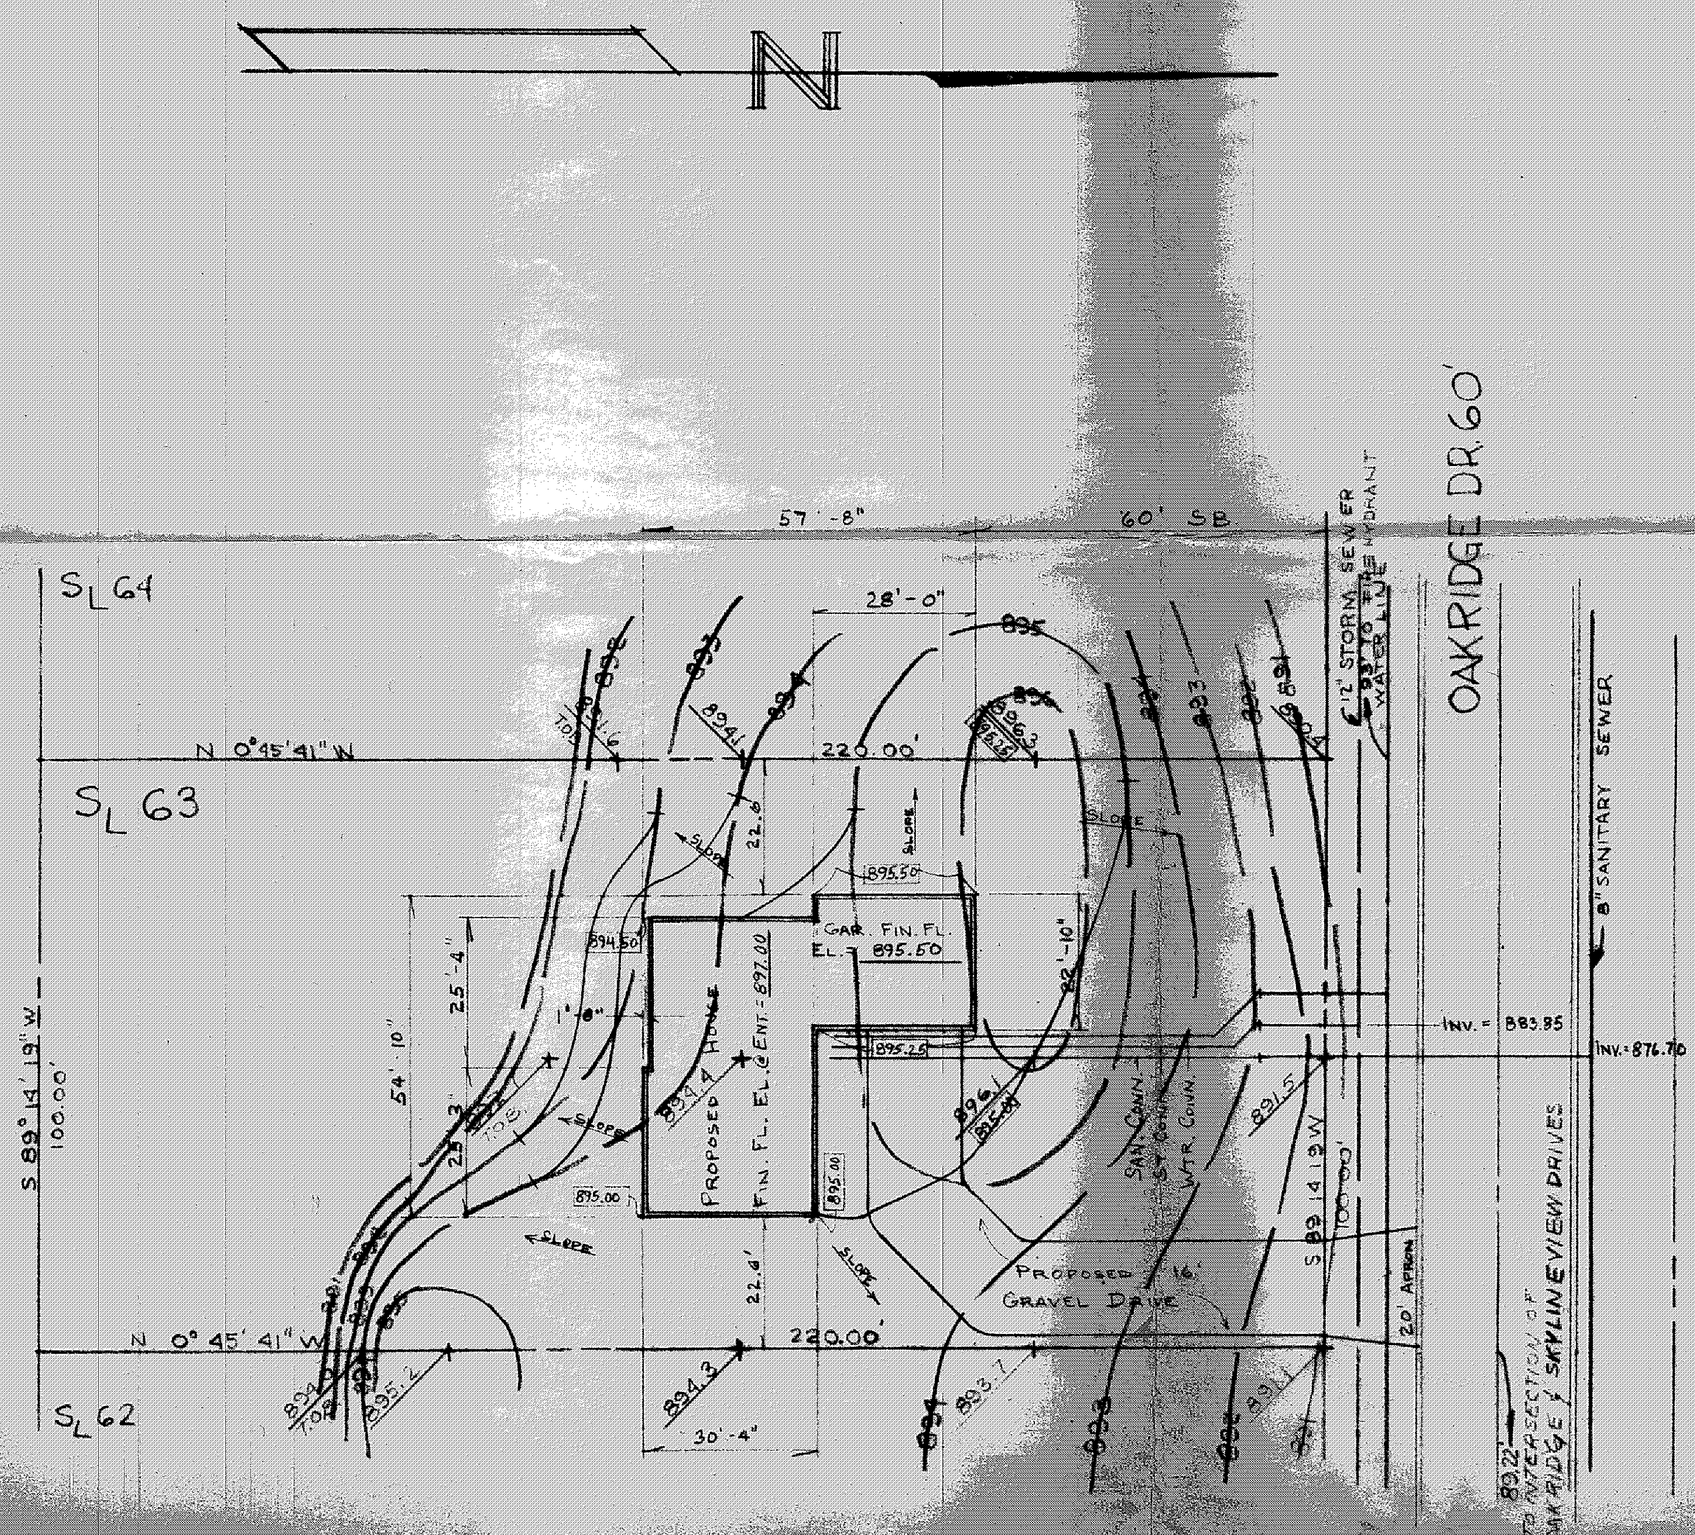

PREPARED BY:

WM. R. GRAY & ASSOC. INC.
7547 MENTOR AVENUE
MENTOR OHIO 44060

DATE: MAY 15, 1975 SCALE 1" = 20'

Zoning Permit # 2833
issued 5-28-75
H. E. [illegible]

CERTIFICATION:

I HEREBY CERTIFY THAT THIS PLAT IS CORRECT TO THE BEST OF MY KNOWLEDGE.

BY: Wm. R. Gray

WM. R GRAY P.S. # 2752
DONALD O. BREWSTER P.S. # 5273

Grading Plan Approved
as shown and/or noted
THOMAS P. GILLES, P.E.
Lake County Engineer
By JWK Date 5-30-75