SITE PLAN FOR:

BUILDERS ASSOCIATION
6140 WEST CREEK ROAD
CLEVELAND , OHIO 44131

BEING SUBLOT NO. 64 IN MORLE
HILLS SUBD NO. 2 IN CONCORD TWP., OH

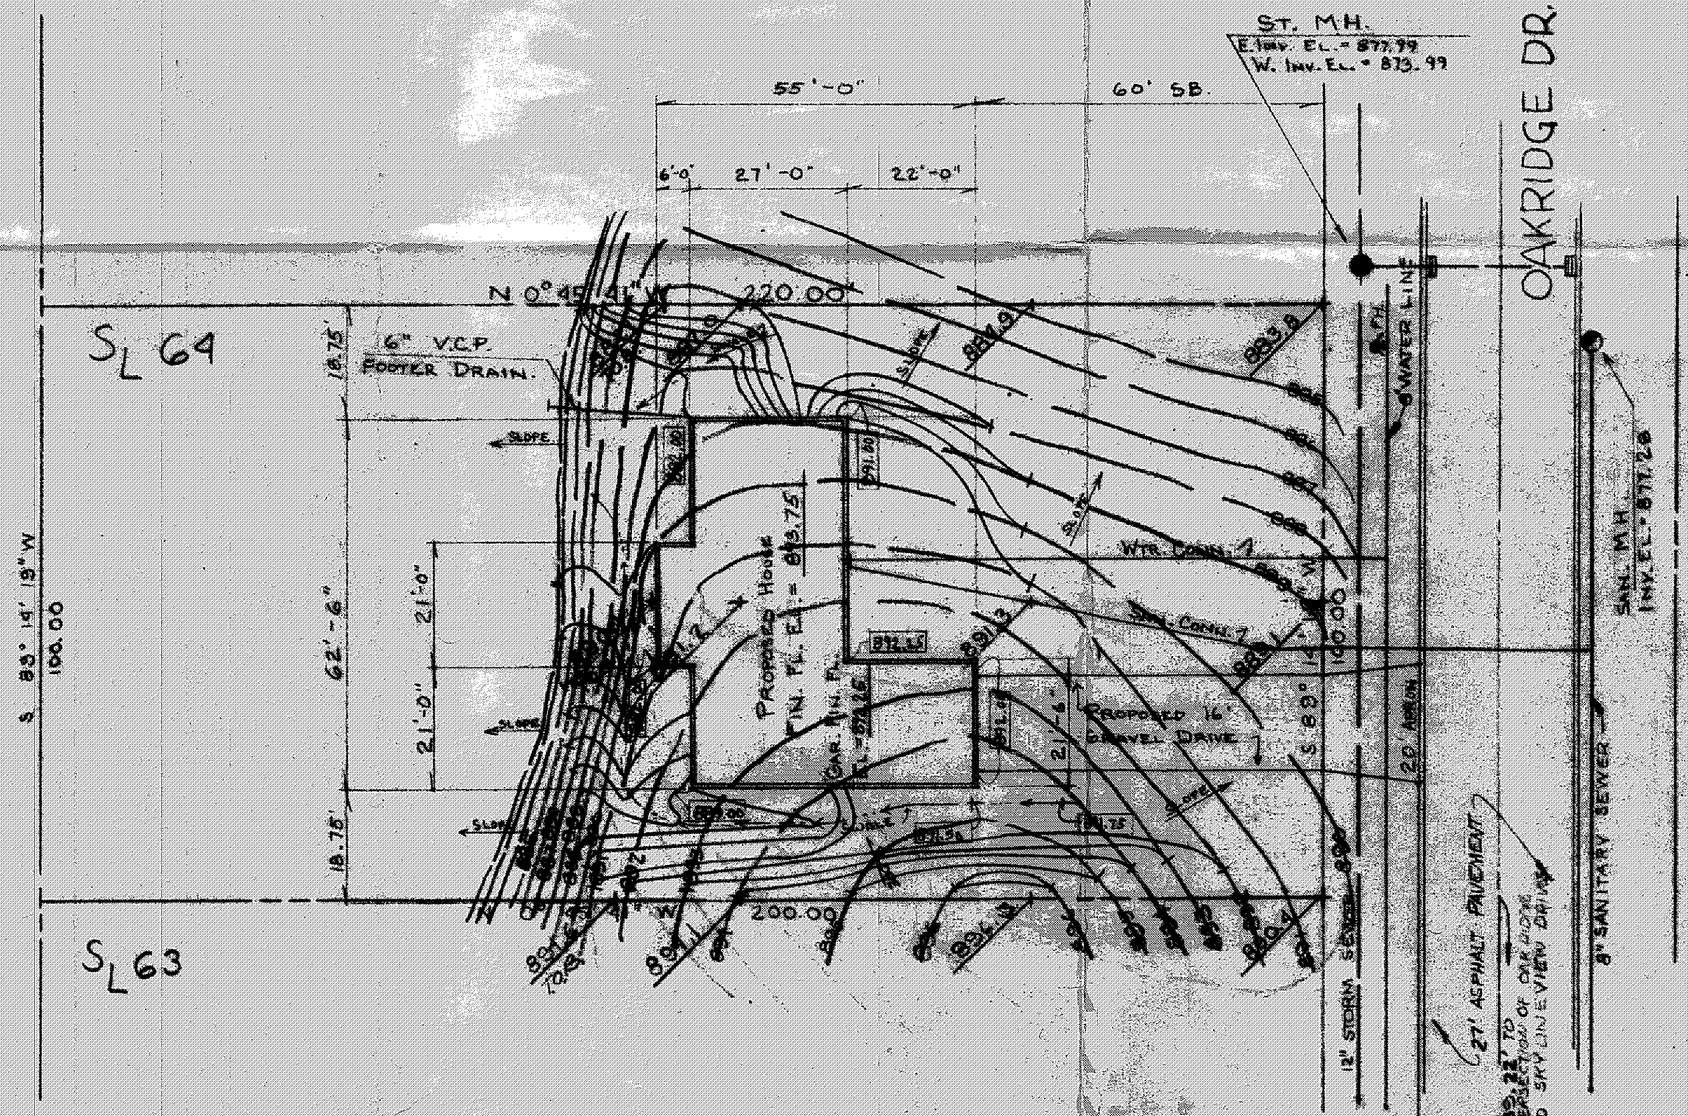

PREPARED BY:
WM. R. GRAY ASSOC., INC.
7547 MENTOR AVENUE
MENTOR OHIO 44060
DATE : MAY 16, 1975 SCALE 1" = 20'

Zoning Permit # 283
issued 5-28-75

Grading Plan Approved
as shown and/or noted
THOMAS P. GILLES, P.E.
Lake County Engineer
By: J.W.K Date 5-30-75

CERTIFICATION:

I HEREBY CERTIFY THAT THIS PLAT IS CO
TO THE BEST OF MY KNOWLEDGE.

BY: Wm. R. Gray
WM. R. GRAY, P.S. # 2752
OR DONALD O. BREWSTER, P.S.# 5273

STATE OF OHIO
WM. R. GRAY
2752
REGISTERED SURVEYOR