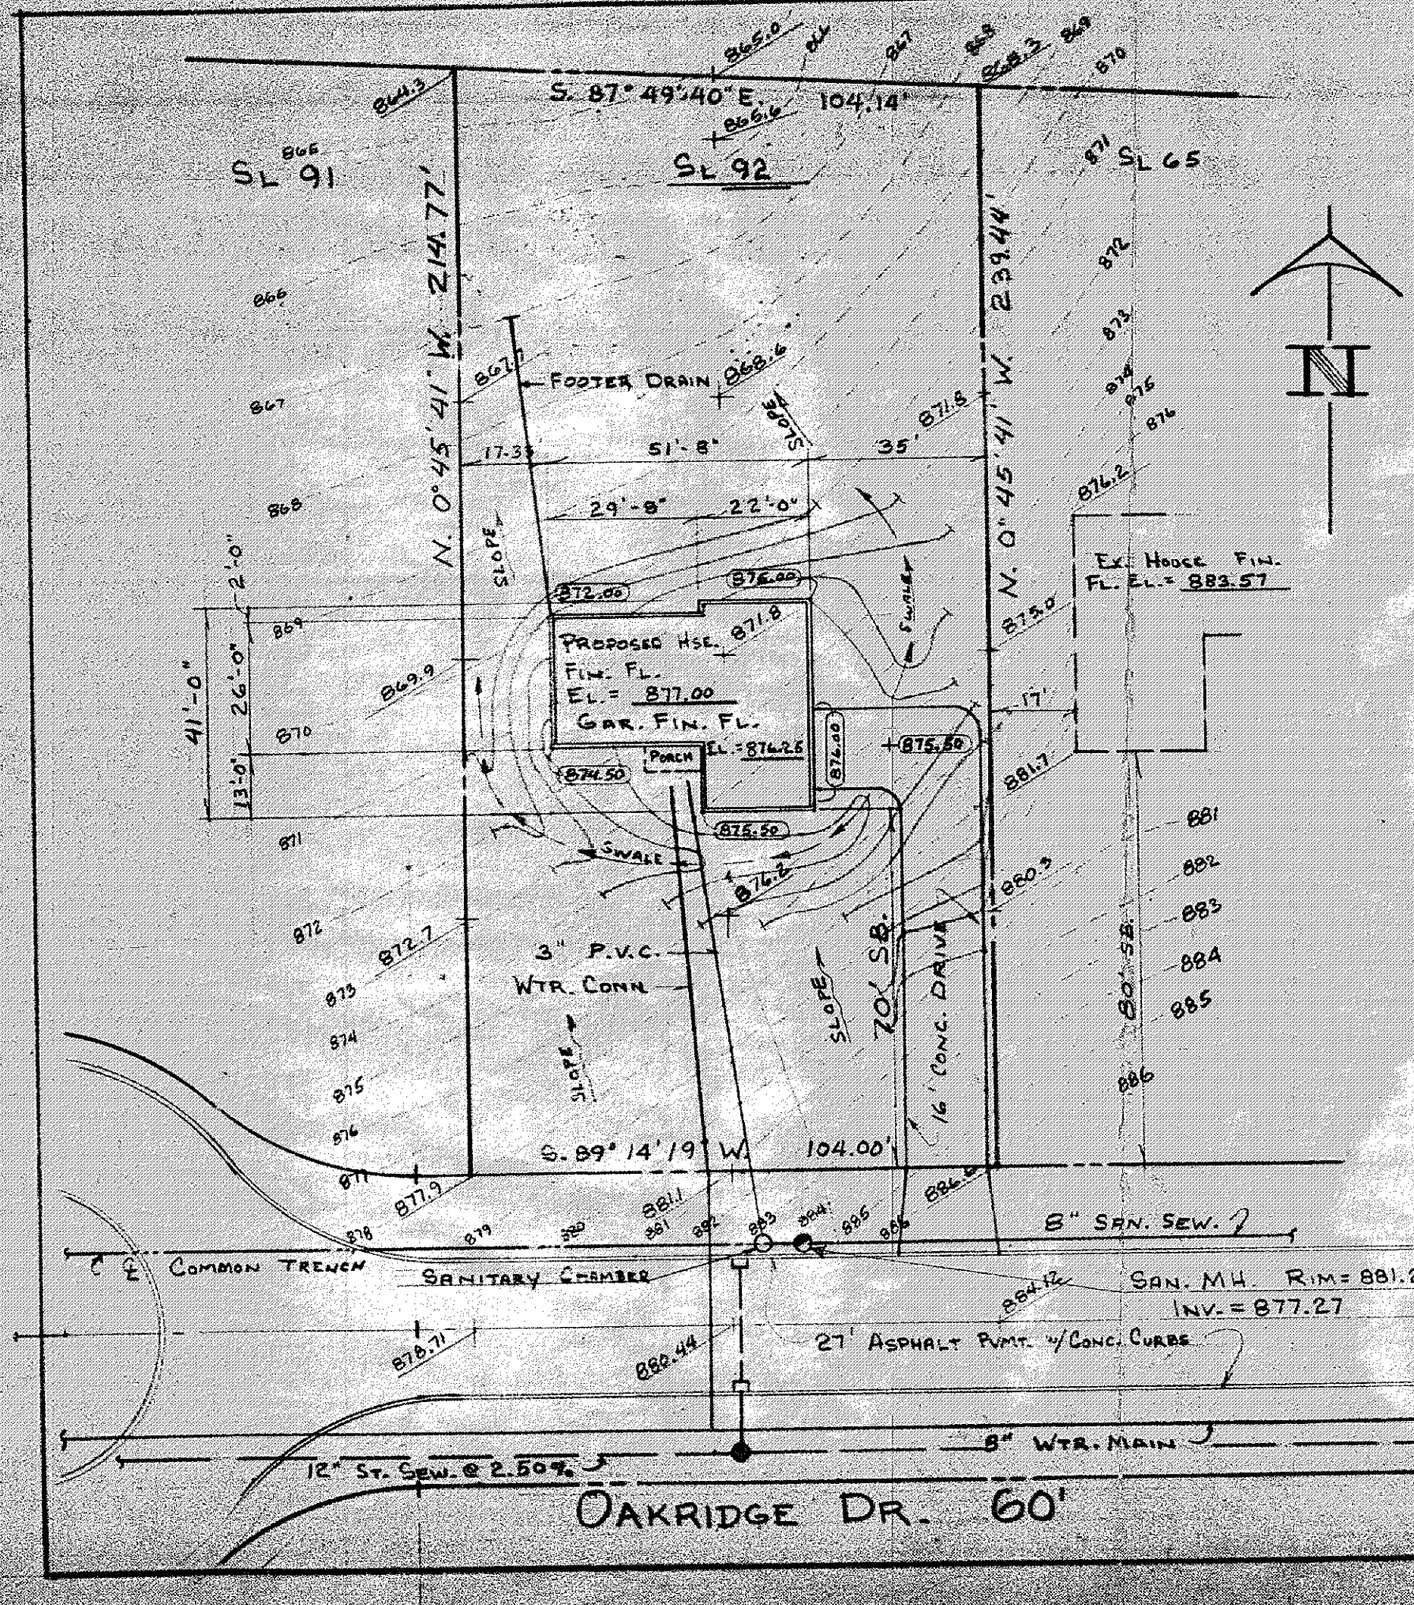


## SITE PLAN FOR:

SHANDLE CONST.
8353 MENTOR AVE.
MENTOR, OHIO

BEING SUBLOT NO. 92 IN THE MORLEY HILLS ESTATES SUBD # 3-A LOCATED IN CONCORD TWP., OHIO.

## PREPARED BY:

WM. R. GRAY ASSOC. INC.
7547 MENTOR AVE.
MENTOR, OHIO
DATE: JULY 30, 1976 SCALE: 1"=30'

## CERTIFICATION:

I HEREBY CERTIFY THAT THIS PLAT IS CORRECT TO THE BEST OF MY KNOWLEDGE:

BY: Wm. R. Gray
WM. R. GRAY R.S. # 2752

STATE OF OHIO
WM. R. GRAY
2752
REGISTERED PROFESSIONAL SURVEYOR

Grading Plan Approved as shown and/or noted
THOMAS P. GILLES, P.E.
Lake County Engineer
By _____ Date 8/15/76

ZONING PERMIT

Approved 8-11-76
3085