SITE PLAN FOR

GINGER HOMES INC.
P.O. BOX 537
MENTOR, OHIO

BEING SL No. 61 IN THE MORLEY HILLS ESTATES SUBD. No. 2 LOCATED IN CONCORD TWP., OHIO.

PREPARED BY:

Wm. R GRAY & ASSOC. INC.
7547 MENTOR AVENUE
MENTOR, OHIO 44060
ENGINEERS & SURVEYORS

DATE: MAY 28, 1975 SCALE 1" = 20'

CERTIFICATION

I HEREBY CERTIFY THAT THIS PLAT IS CORRECT TO THE BEST OF MY KNOWLE
BY Donald O. Brewster
WM. R. GRAY P.S. #2752
OR DONALD O. BREWSTER P.S. #5273

STATE OF OHIO
WM. R. GRAY
2752
REGISTERED SURVEYOR

DONALD O. BREWSTER
5273

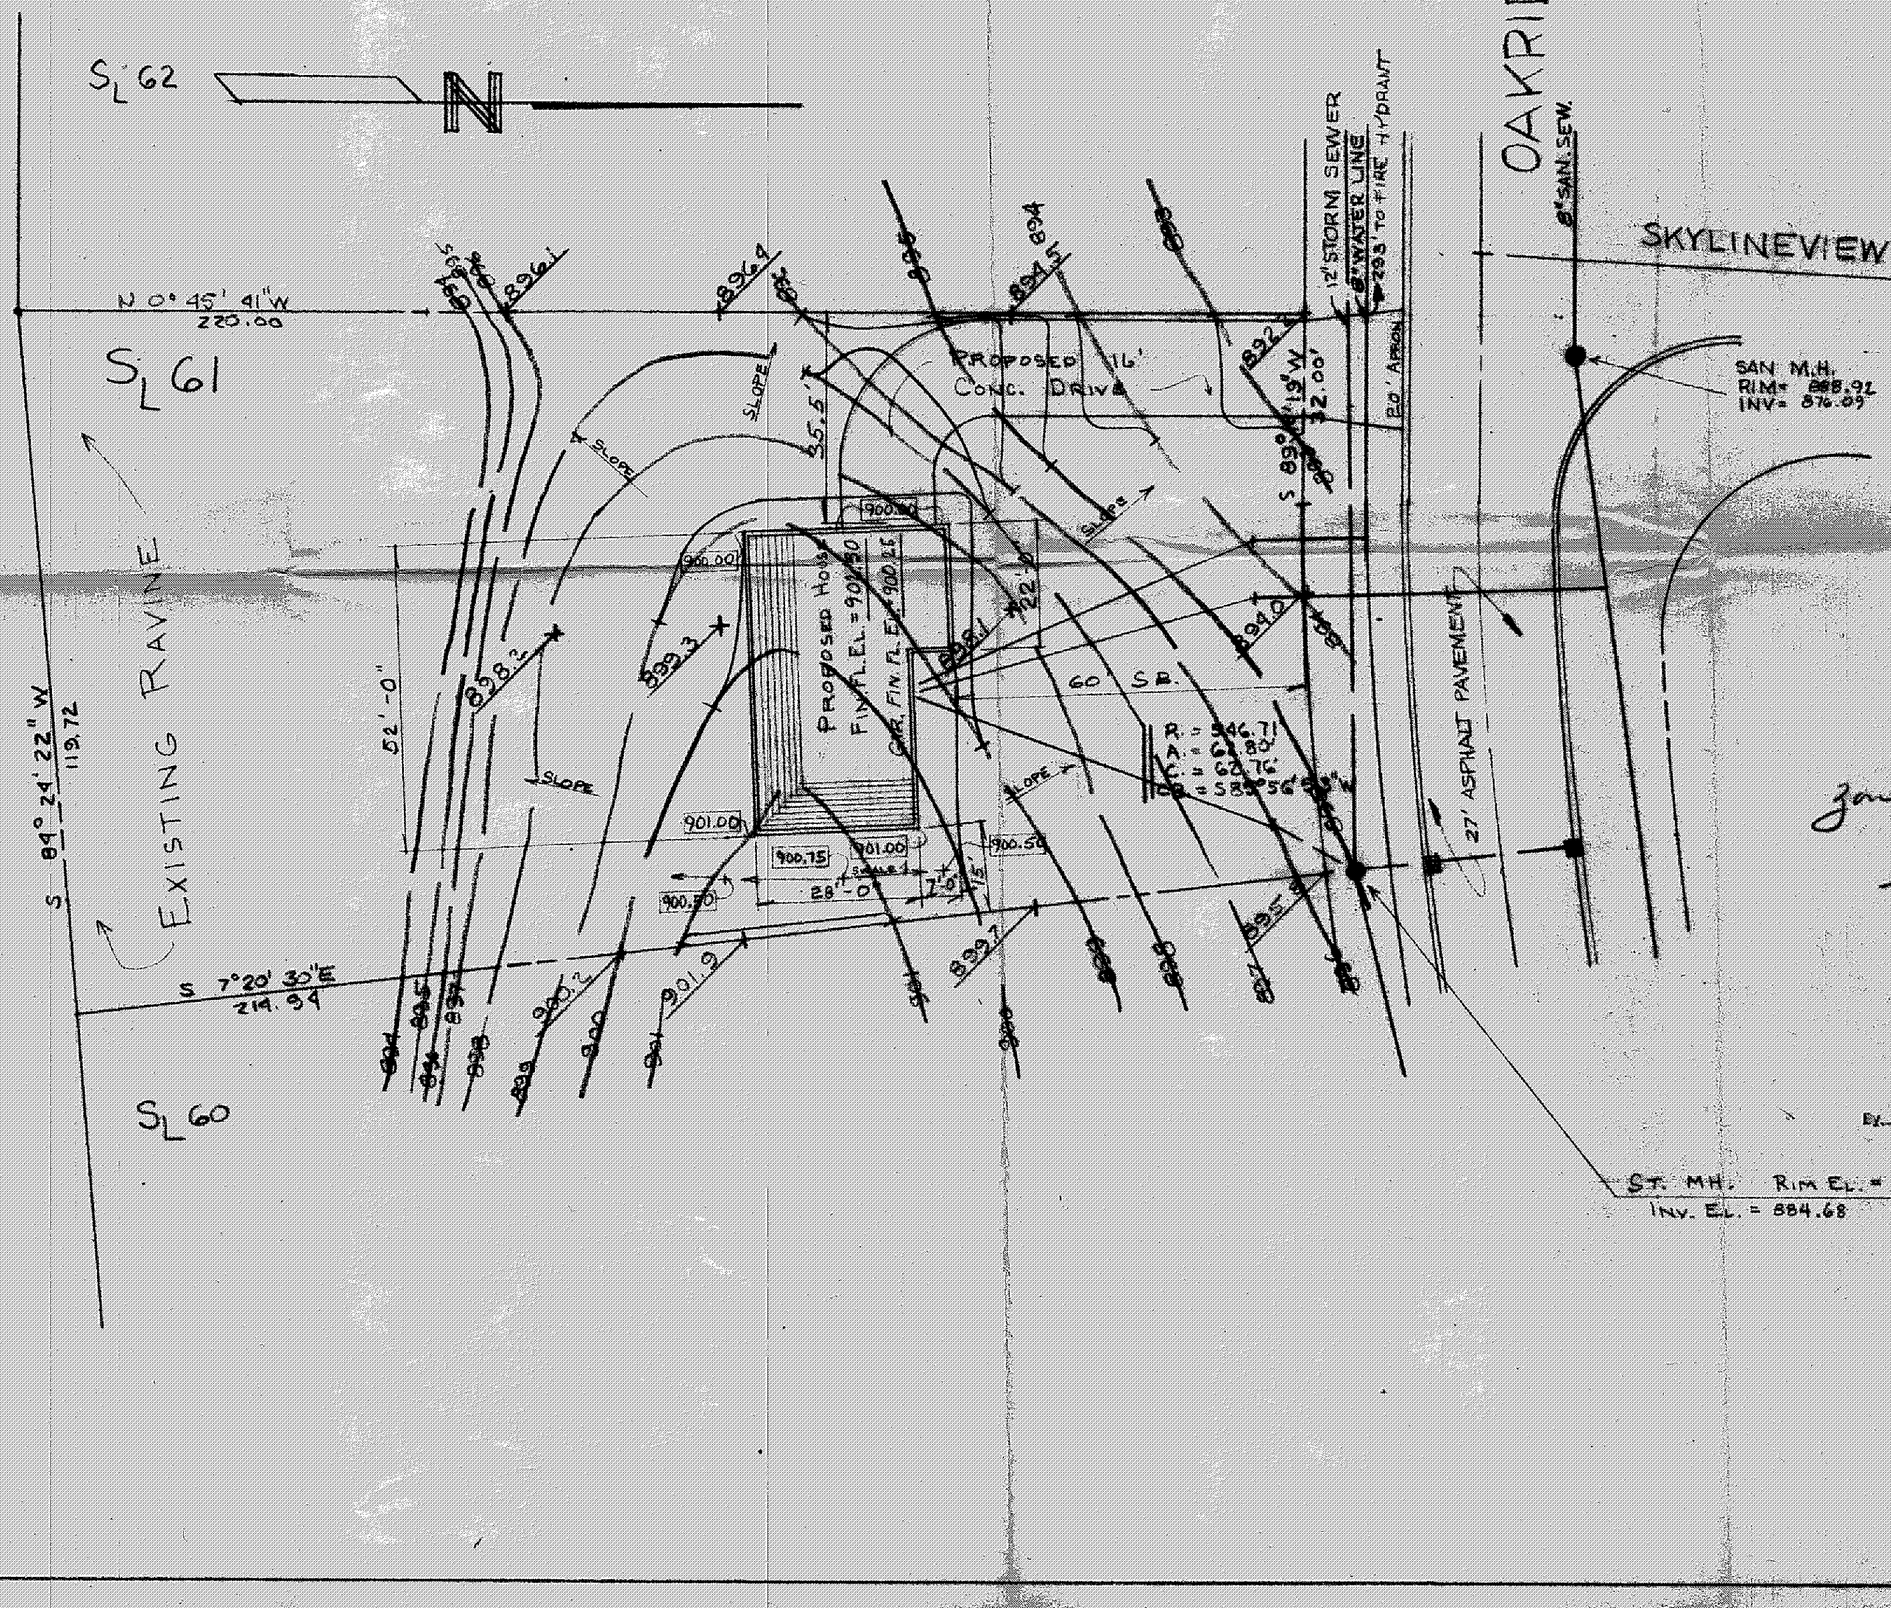

Zoning Permit mined 5-
2837

Grading Plan Approved
as shown and/or noted
THOMAS P. GILLES, P.E.
Lake County Engineer
By JWK Date 5-30-75