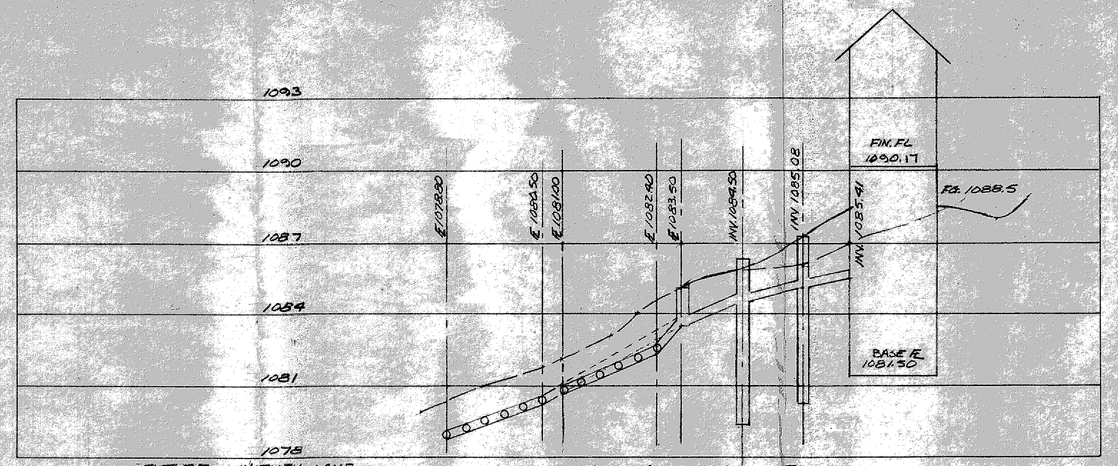

-HYDRAULIC PROFILE-
SCALE: HOR.-1"=30'
VERT-1"=3'

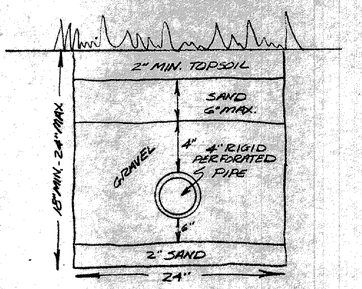

TRENCH DETAIL
NO SCALE

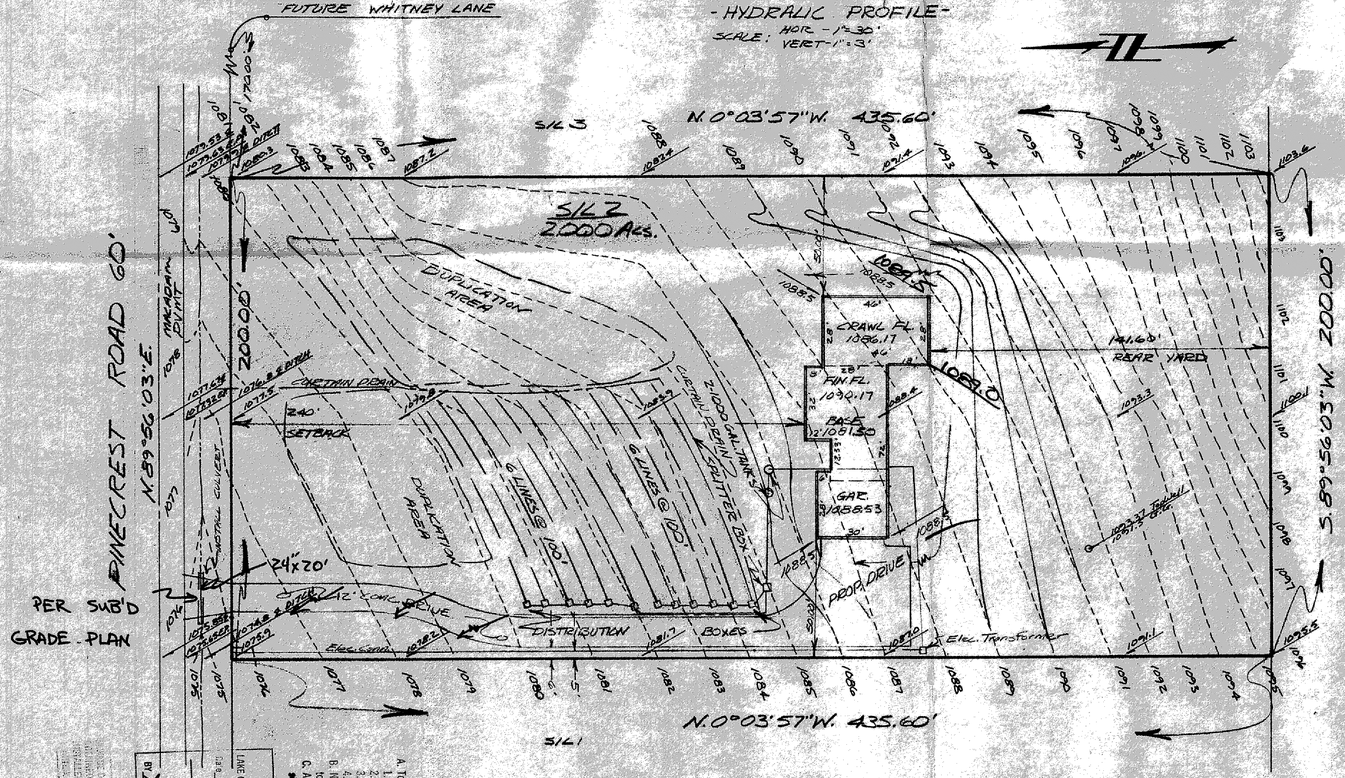

Grading Plan Approved as shown and/or noted
THOMAS P. GILLES, P.E.
Lake County Engineer
By: [illegible] Date: 3-16-82

ZONING PERMIT # 4457
ISSUED 3-12-82
SUBJECT TO ATTACHED
Lake County Sanitary Eng. ☐
Lake County Health Dept. ☒
Lake County Planning Comm. ☐
Lake County Bldg. Dept. ☒
Tom S Marano

* REVISED 03-11-82 PJB

DESIGN CERTIFICATION	AS BUILT CERTIFICATION
THIS PLAT WAS PREPARED BY ME, AND IS CORRECT TO THE BEST OF MY KNOWLEDGE AND BELIEF. [illegible] P.S. #5244	I HEREBY CERTIFY THAT THE CIRCLED GRADES ARE EXISTING FINISH GRADES CHECKED IN THE FIELD ON _____ AND THAT SURVEY IS CORRECT TO THE BEST OF MY KNOWLEDGE AND BELIEF.

SITE PLAN
FOR
J.W. BETTELEY BUILDERS
RESIDENCE FOR MR. & MRS. ROD BECKER
S1L2 PINECREST SUBDIVISION IN CONCORD TWP. LAKE COUNTY, OHIO

10192

DATE March 82	
SCALE 1"=30'	
DRAWN BY TROMA	
CH'K'D BY GAP	
F.B.# ____ PG. ____	

Colpetzer • Woods Consultants, Inc.
CONSULTING ENGINEERS AND SURVEYORS
PAINESVILLE, OHIO 44077

SHEET 1 OF 1
CONTRACT NO. 81-069

Reviewed and Approved
LAKE COUNTY GENERAL HEALTH DISTRICT
DATE 3-12-82
JOELLUDA B.S. M.P.H.
Health Commissioner
By: [illegible]

A. To be brought to finished grade
1. Septic tank manhole covers
2. Sediment box cover
3. Distribution box cover
4. Vent Pipes
B. No footer drains or downspouts to be discharged into septic tanks
C. All waste water to be discharged into septic tanks

NOTE: PERMIT MUST BE ISSUED BY A LAKE COUNTY LICENSED INSTALLER BEFORE INSTALLATION IS BEGUN

5-21-7-2