SITE PLAN FOR:

SHANDLE CONST.

8925 MENTOR AVENUE
MENTOR, OHIO.

BEING SUBLOT NO. 137 IN BRIGHTWOOD COMMUNITY SUBDIVISION NO. 2 IN CONCORD TOWNSHIP, OHIO.

PREPARED BY:

WM. R. GRAY ASSOC., INC
ENGINEERS & SURVEYORS
7547 MENTOR AVENUE
MENTOR, OHIO.

DATE: APRIL 19, 1973 SCALE: 1"=30'

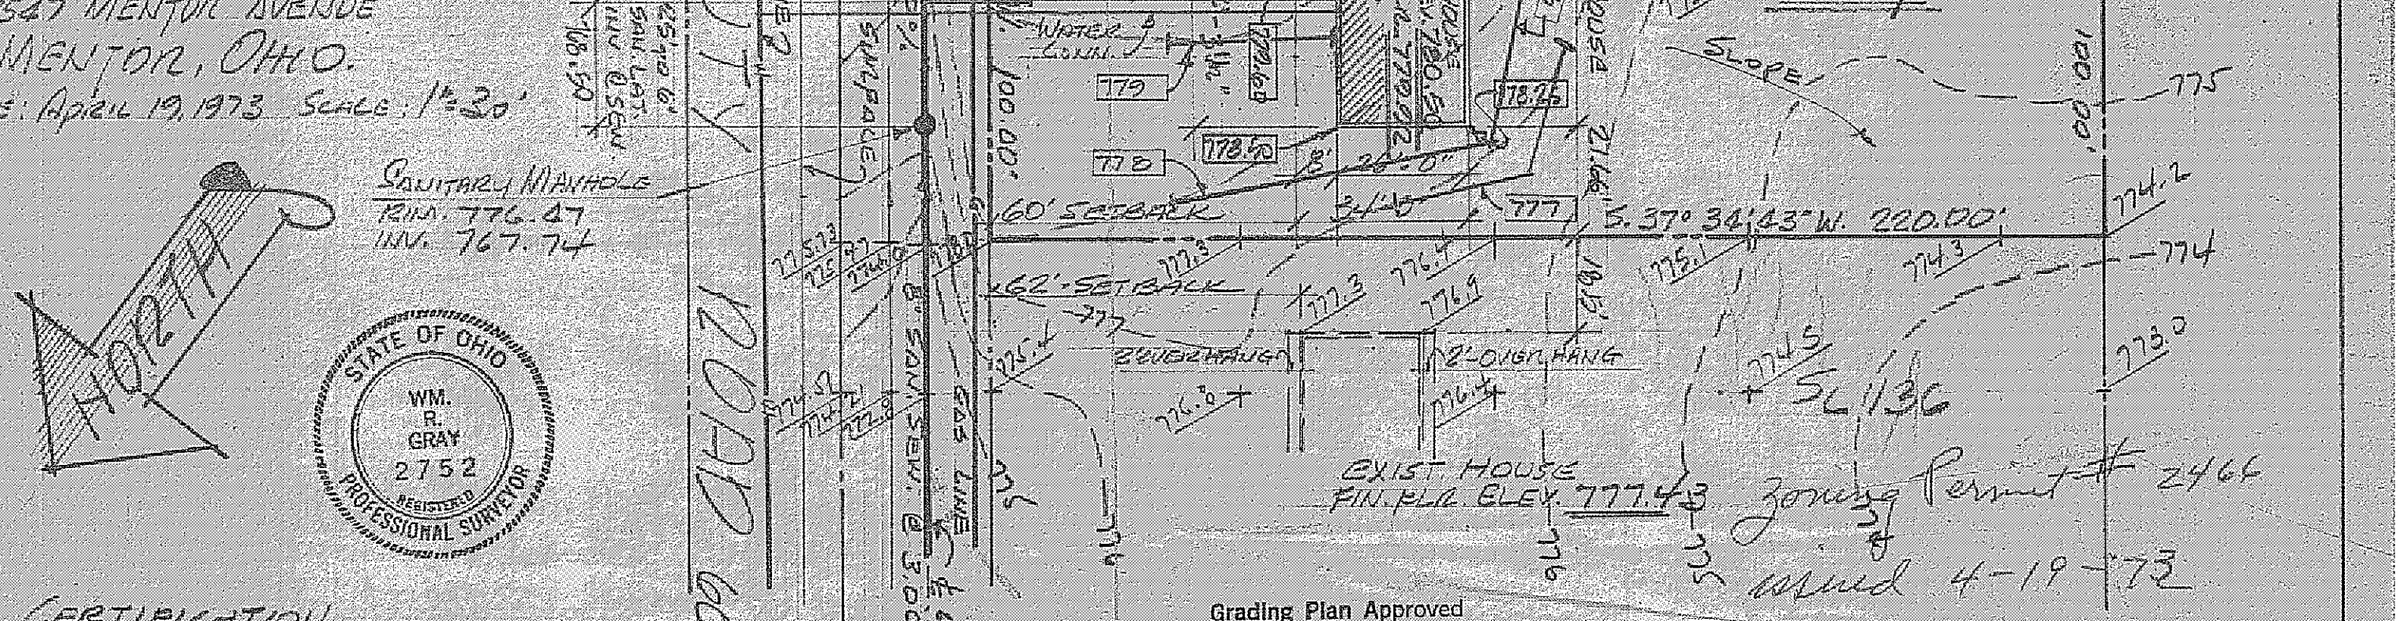

SANITARY MANHOLE
RIM. 776.47
INV. 767.74

Zoning Permit # 2466
issued 4-19-73

H. E. van Dienst

Grading Plan Approved
as shown and/or noted
THOMAS P. GILLES, P.E.
Lake County Engineer

By JWK Date 25 April 73

CERTIFICATION
I HEREBY CERTIFY THAT THIS PLAT IS CORRECT TO THE BEST OF MY KNOWLEDGE.

By: Wm. R. Gray
WM. R. GRAY, REG. SUR. #2752