SITE DRAINAGE PLAN FOR:

SHANDLE CONST.

8925 MENTOR AVENUE
MENTOR, OHIO.

BEING SUBLOT 133 IN BRIGHTWOOD COMMUNITY SUBDIVISION NO. 2 IN CONCORD TOWNSHIP, OHIO.

PREPARED BY:

WM. R. GRAY ASSOC., INC.
ENGINEERS & SURVEYORS
7547 MENTOR AVENUE
MENTOR, OHIO. 44060

DATE: APRIL 5, 1973 SCALE: 1" = 30'

CERTIFICATION

I HEREBY CERTIFY THAT THIS PLAT IS CORRECT TO THE BEST OF MY KNOWLEDGE.

By: Wm. R. Gray
WM. R. GRAY, REG. SURV. #2752

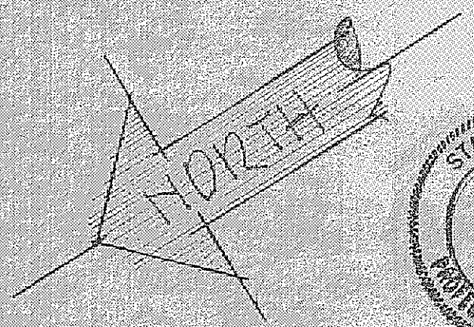

STATE OF OHIO
WM. R. GRAY
2752
REGISTERED
PROFESSIONAL SURVEYOR

Zoning Permit
#2457 issued 4-5-73
H.E. van Driest

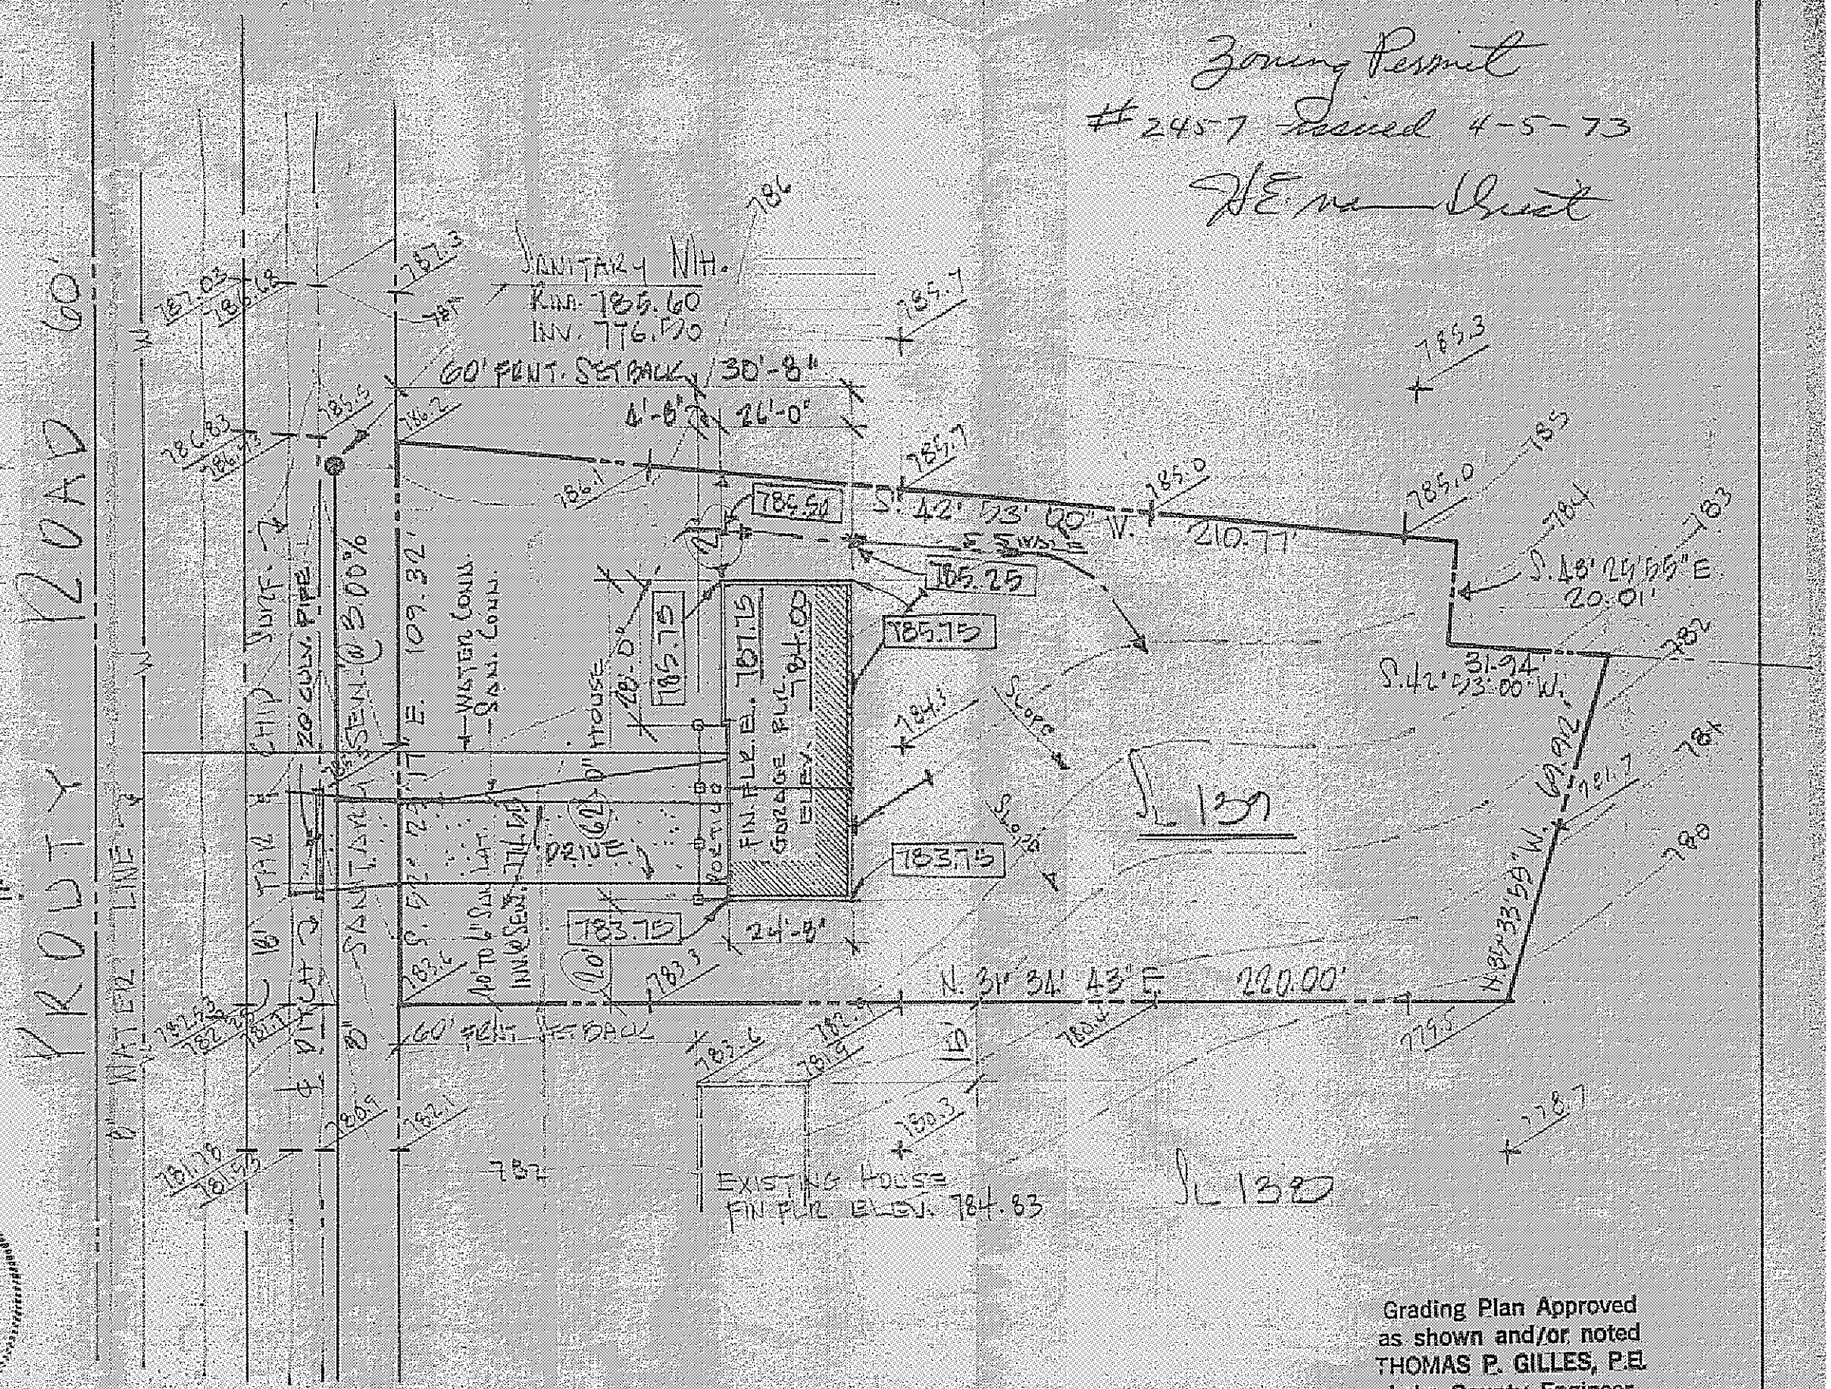

Grading Plan Approved
as shown and/or noted
THOMAS P. GILLES, P.E.
Lake County Engineer

By JWK Date 11 April 73