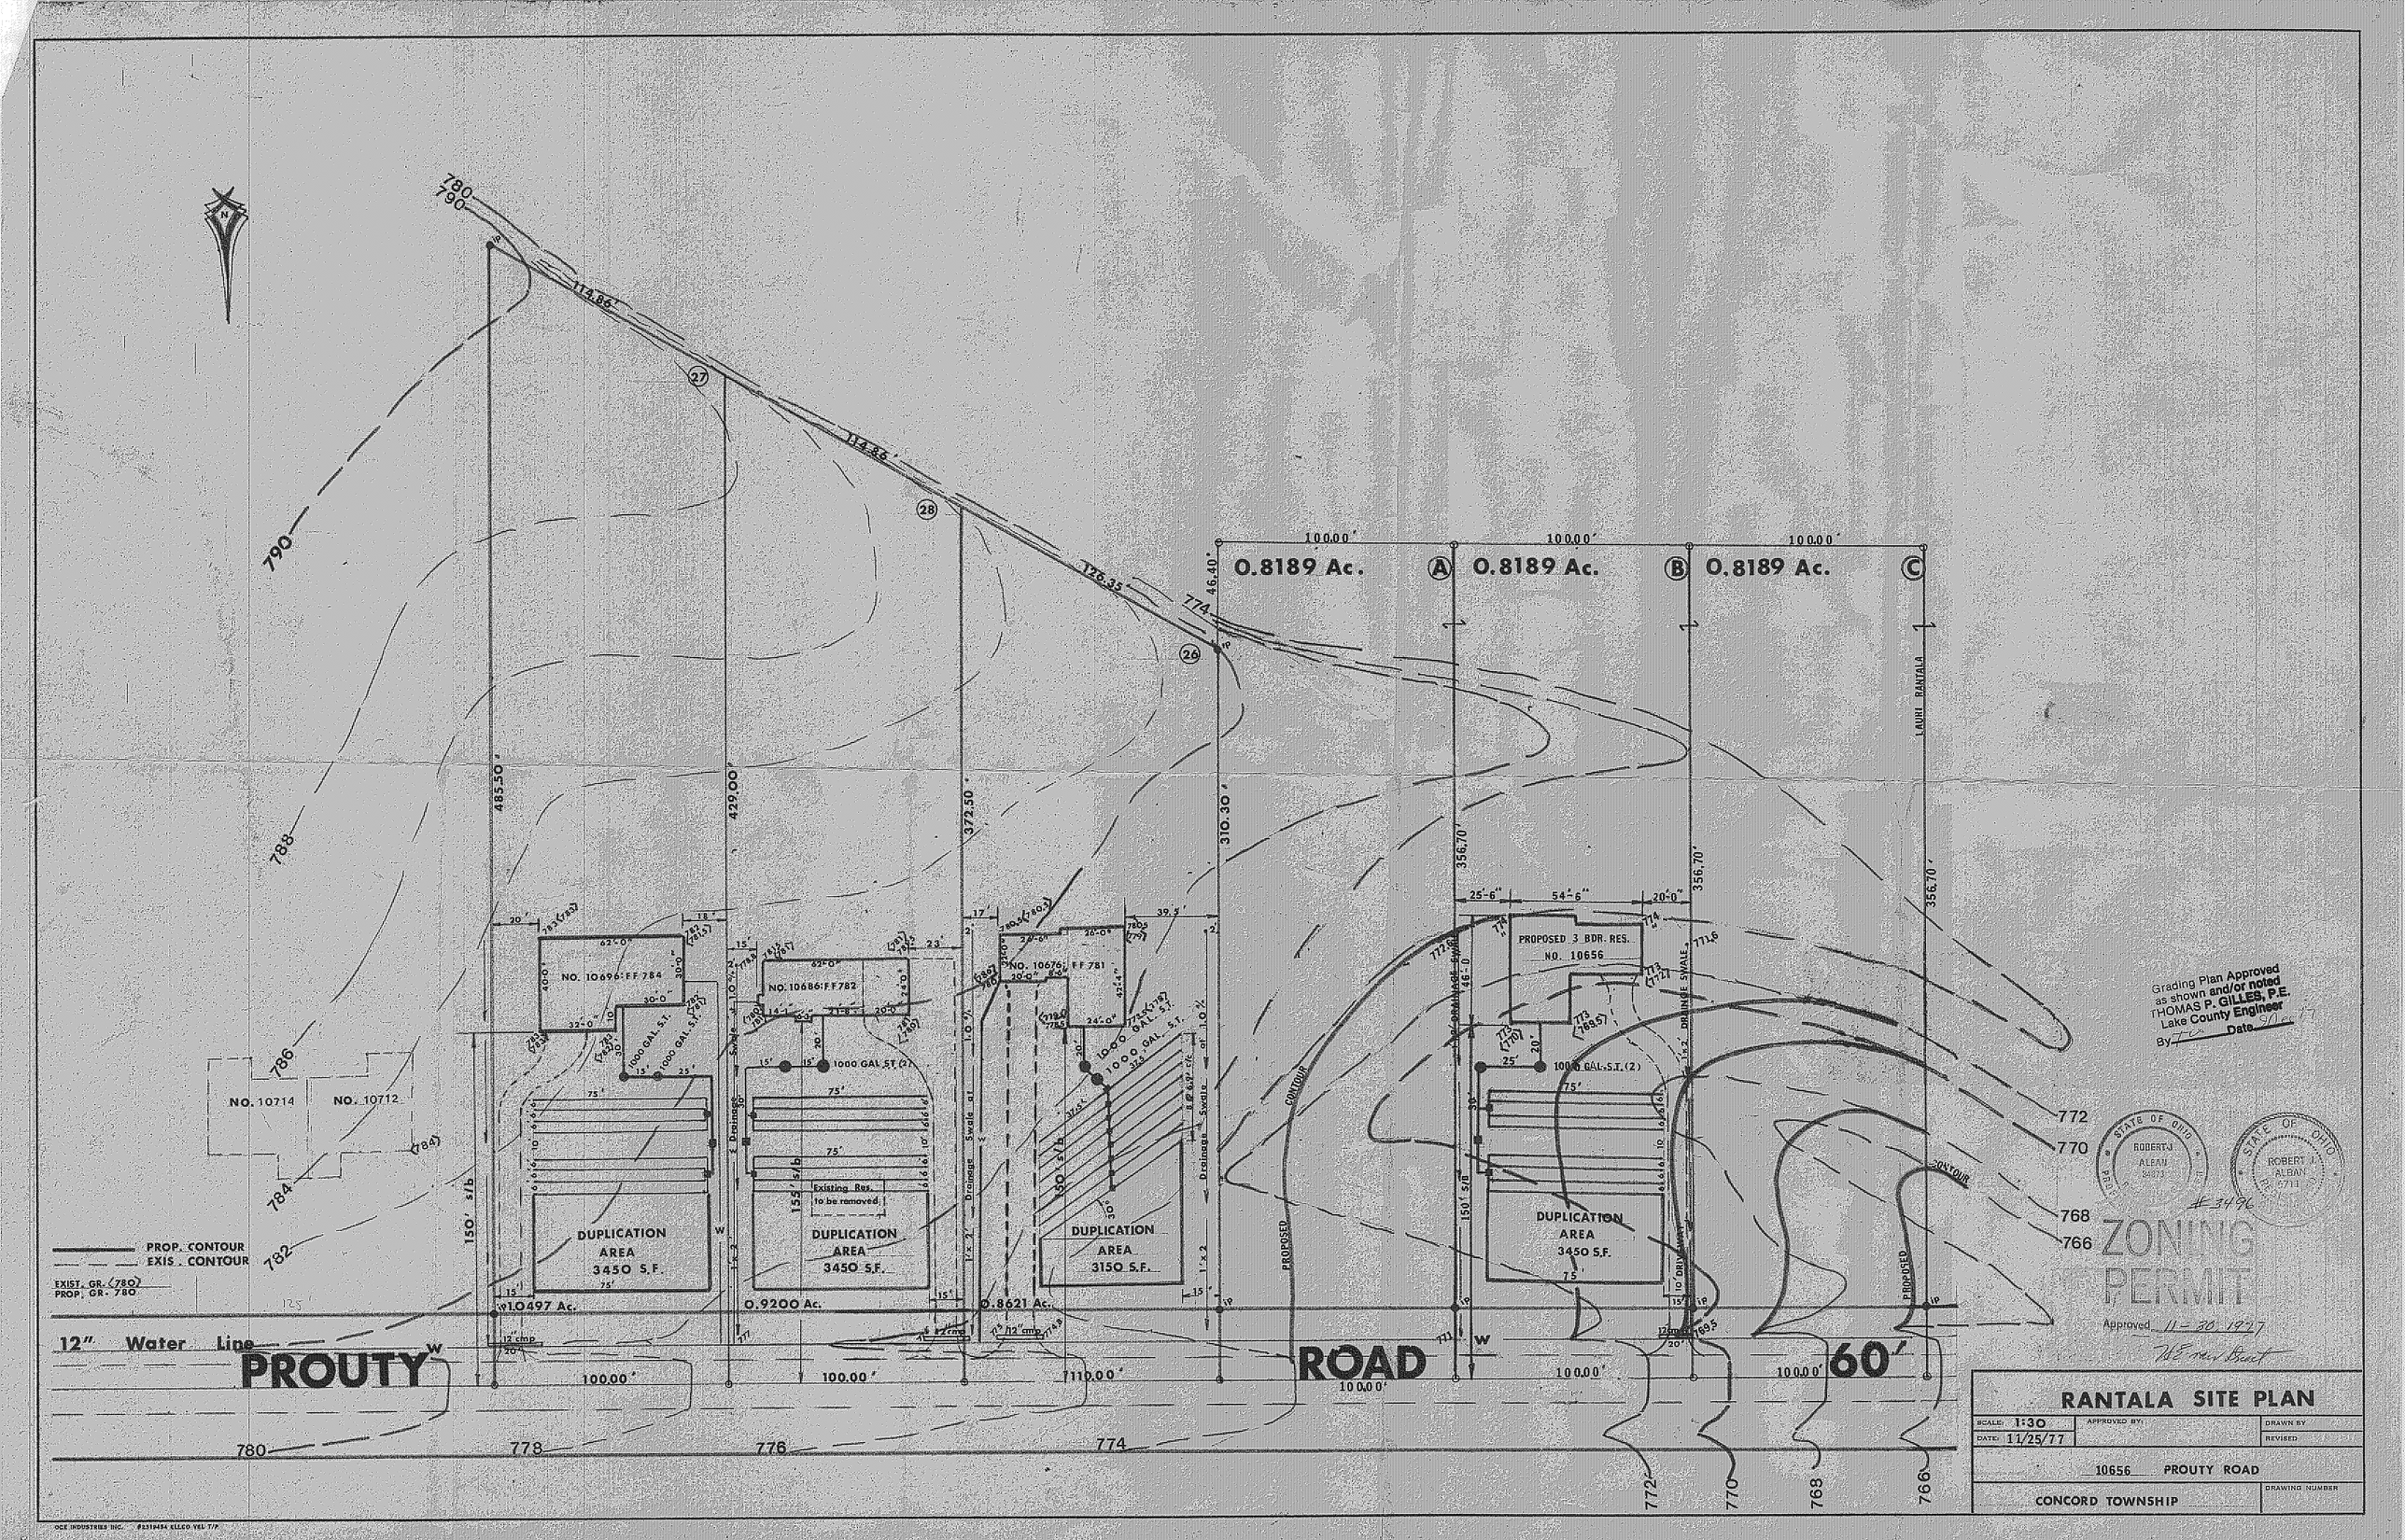

RANTALA SITE PLAN

SCALE: 1:30	APPROVED BY:	DRAWN BY
DATE: 11/25/77		REVISED

10656 PROUTY ROAD

CONCORD TOWNSHIP

DRAWING NUMBER

OCE INDUSTRIES INC. #2319494 KELCO YEL T/P