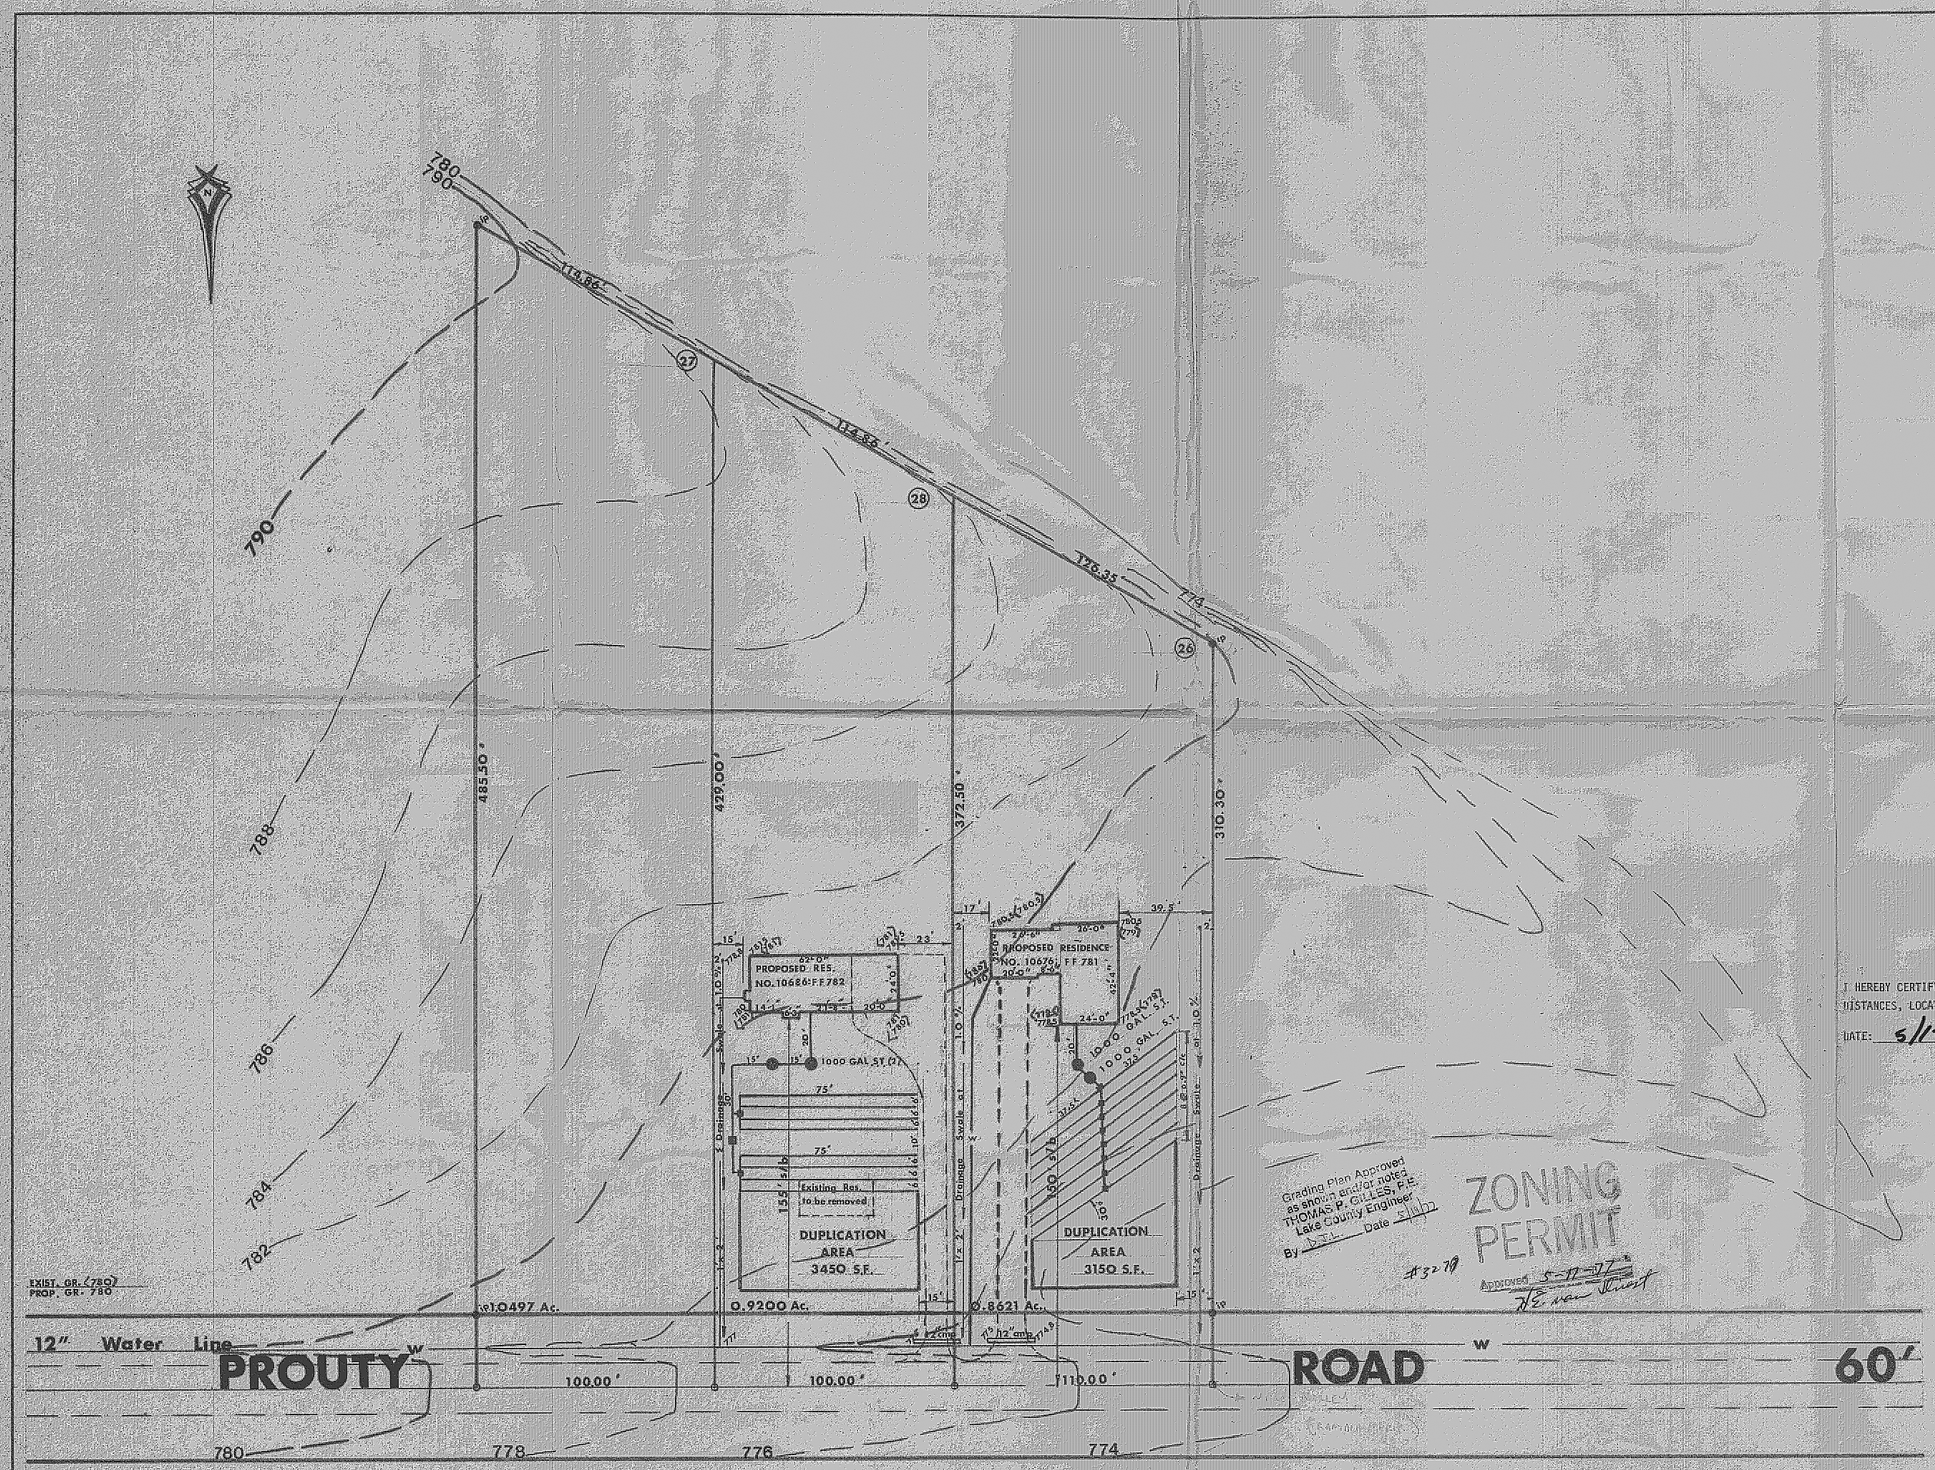

Grading Plan Approved as shown and/or noted
THOMAS P. GILLES, P.E.
Lake County Engineer
By D.T.L. Date 5/18/77

ZONING PERMIT
#3279
Approved 5-17-77
H.E. van Dusen

I HEREBY CERTIFY THAT I HAVE PREPARED THIS SURVEY PLAT, AND THAT THE BEARINGS, DISTANCES, LOCATION OF PROPERTY PINS, AND OTHER PARTICULARS SHOWN ARE CORRECT.

DATE: 5/17/77 Robert J. Alban

ROBERT J. ALBAN, REGISTERED CIVIL ENGINEER (P.E. 34873) AND LAND SURVEYOR (P.S. 5711)

STATE OF OHIO ROBERT J. ALBAN 34873 REGISTERED PROFESSIONAL ENGINEER

STATE OF OHIO ROBERT J. ALBAN 5711 REGISTERED PROFESSIONAL SURVEYOR

NOTE: ALL SEPTIC TANK CONSTRUCTION SHALL COMPLY WITH THE REGULATIONS FOR A "TYPICAL LEACHING SYSTEM" AS REQUIRED BY THE LAKE COUNTY HEALTH DEPARTMENT.

NEFF-FAUVER SITE PLAN

SCALE: 1:30	APPROVED BY:	DRAWN BY:
DATE: 4/14/77		REVISED:

10686 and 10676 PROUTY ROAD

CONCORD TOWNSHIP

DRAWING NUMBER

OCE INDUSTRIES INC. #2318484 ELLCO VEL 7/P