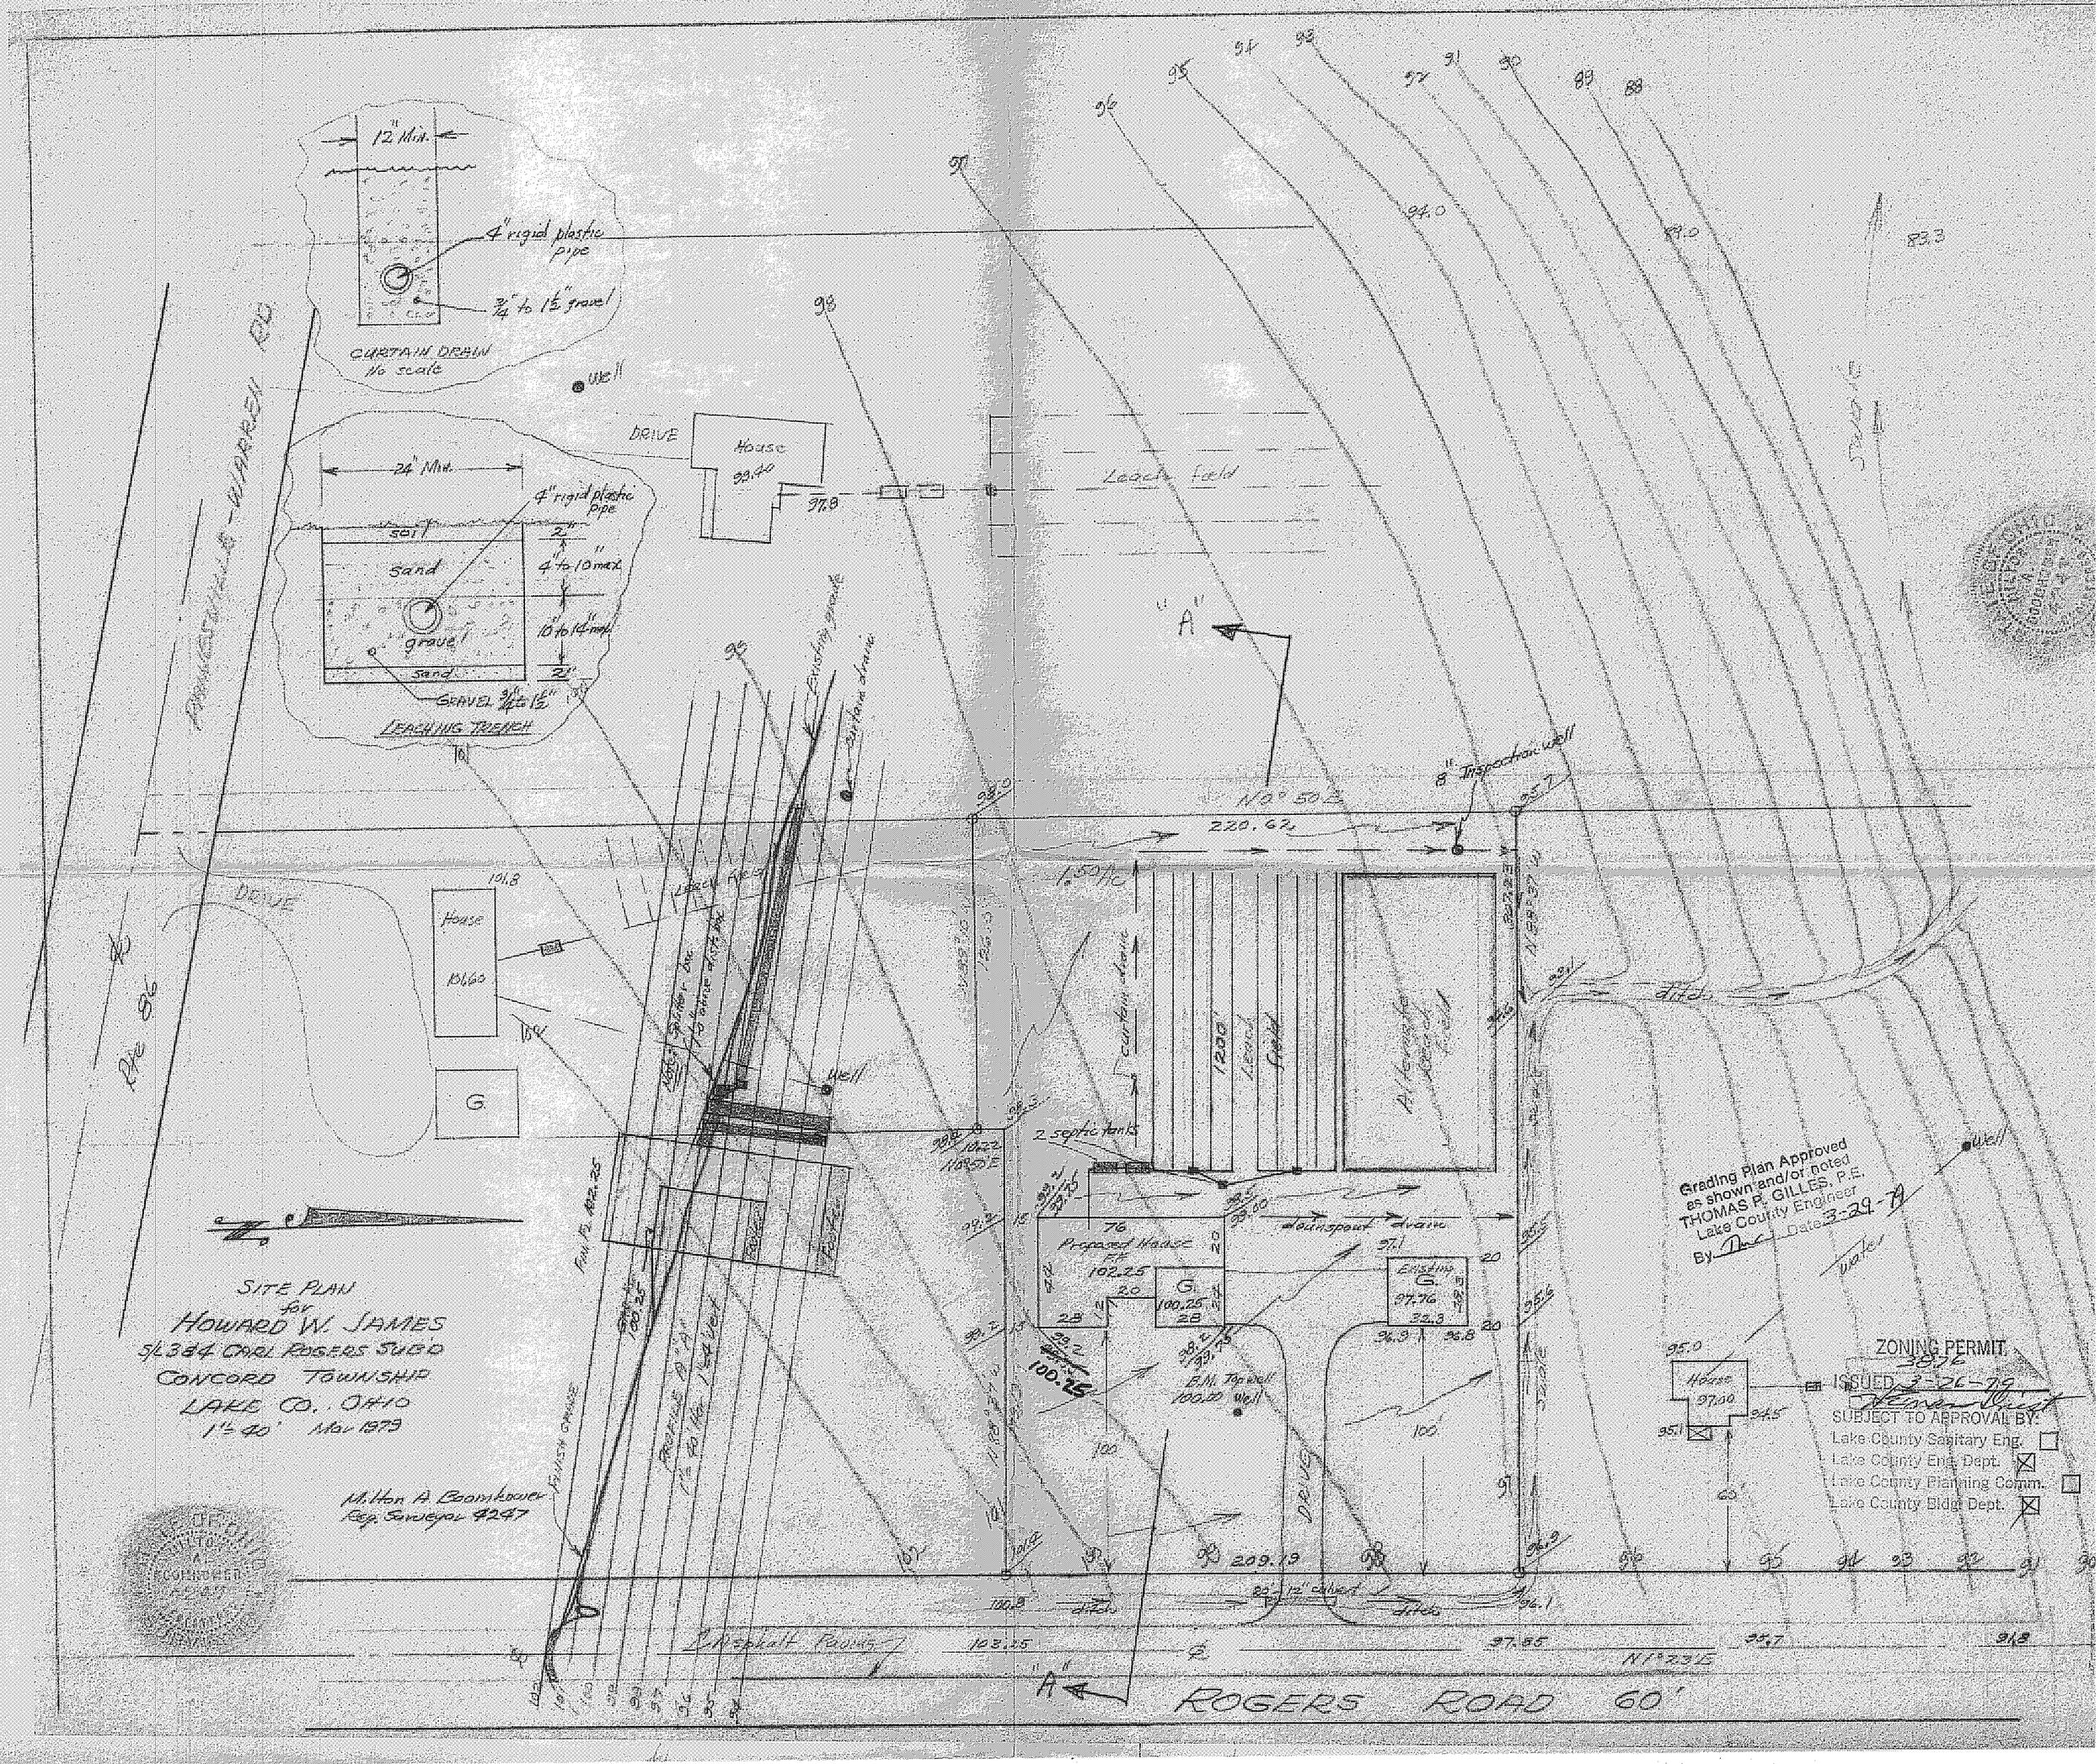

12" Min.
4" rigid plastic pipe
3/4" to 1 1/2" gravel
CURTAIN DRAIN
No scale
Well
DRIVE
House
99.40
97.8
Leach field
24" Min.
4" rigid plastic pipe
soil
sand
gravel
sand
2"
4" to 10" max
10" to 14" max
2"
GRAVEL 3/4" to 1 1/2"
LEACHING TRENCH
"A"
8" Inspection well
N 0° 50' E
220.62
1.50 Ac
House
101.60
G
Well
2 septic tanks
Proposed House
102.25
G
100.25
Existing
97.76
B.M. Top well
100.00
House
97.00
Grading Plan Approved
as shown and/or noted
THOMAS P. GILLES, P.E.
Lake County Engineer
By
Date 3-29-79
ZONING PERMIT
3876
ISSUED 3-26-79
SUBJECT TO APPROVAL BY:
Lake County Sanitary Eng.
Lake County Eng. Dept.
Lake County Planning Comm.
Lake County Bldg. Dept.
SITE PLAN
for
HOWARD W. JAMES
S/L 3&4 CARL ROGERS SUB'D
CONCORD TOWNSHIP
LAKE CO., OHIO
1" = 40' Mar 1979
Milton A. Boomhower
Reg. Surveyor 4247
Asphalt Paving
103.25
97.85
N 1° 23' E
ROGERS ROAD 60'