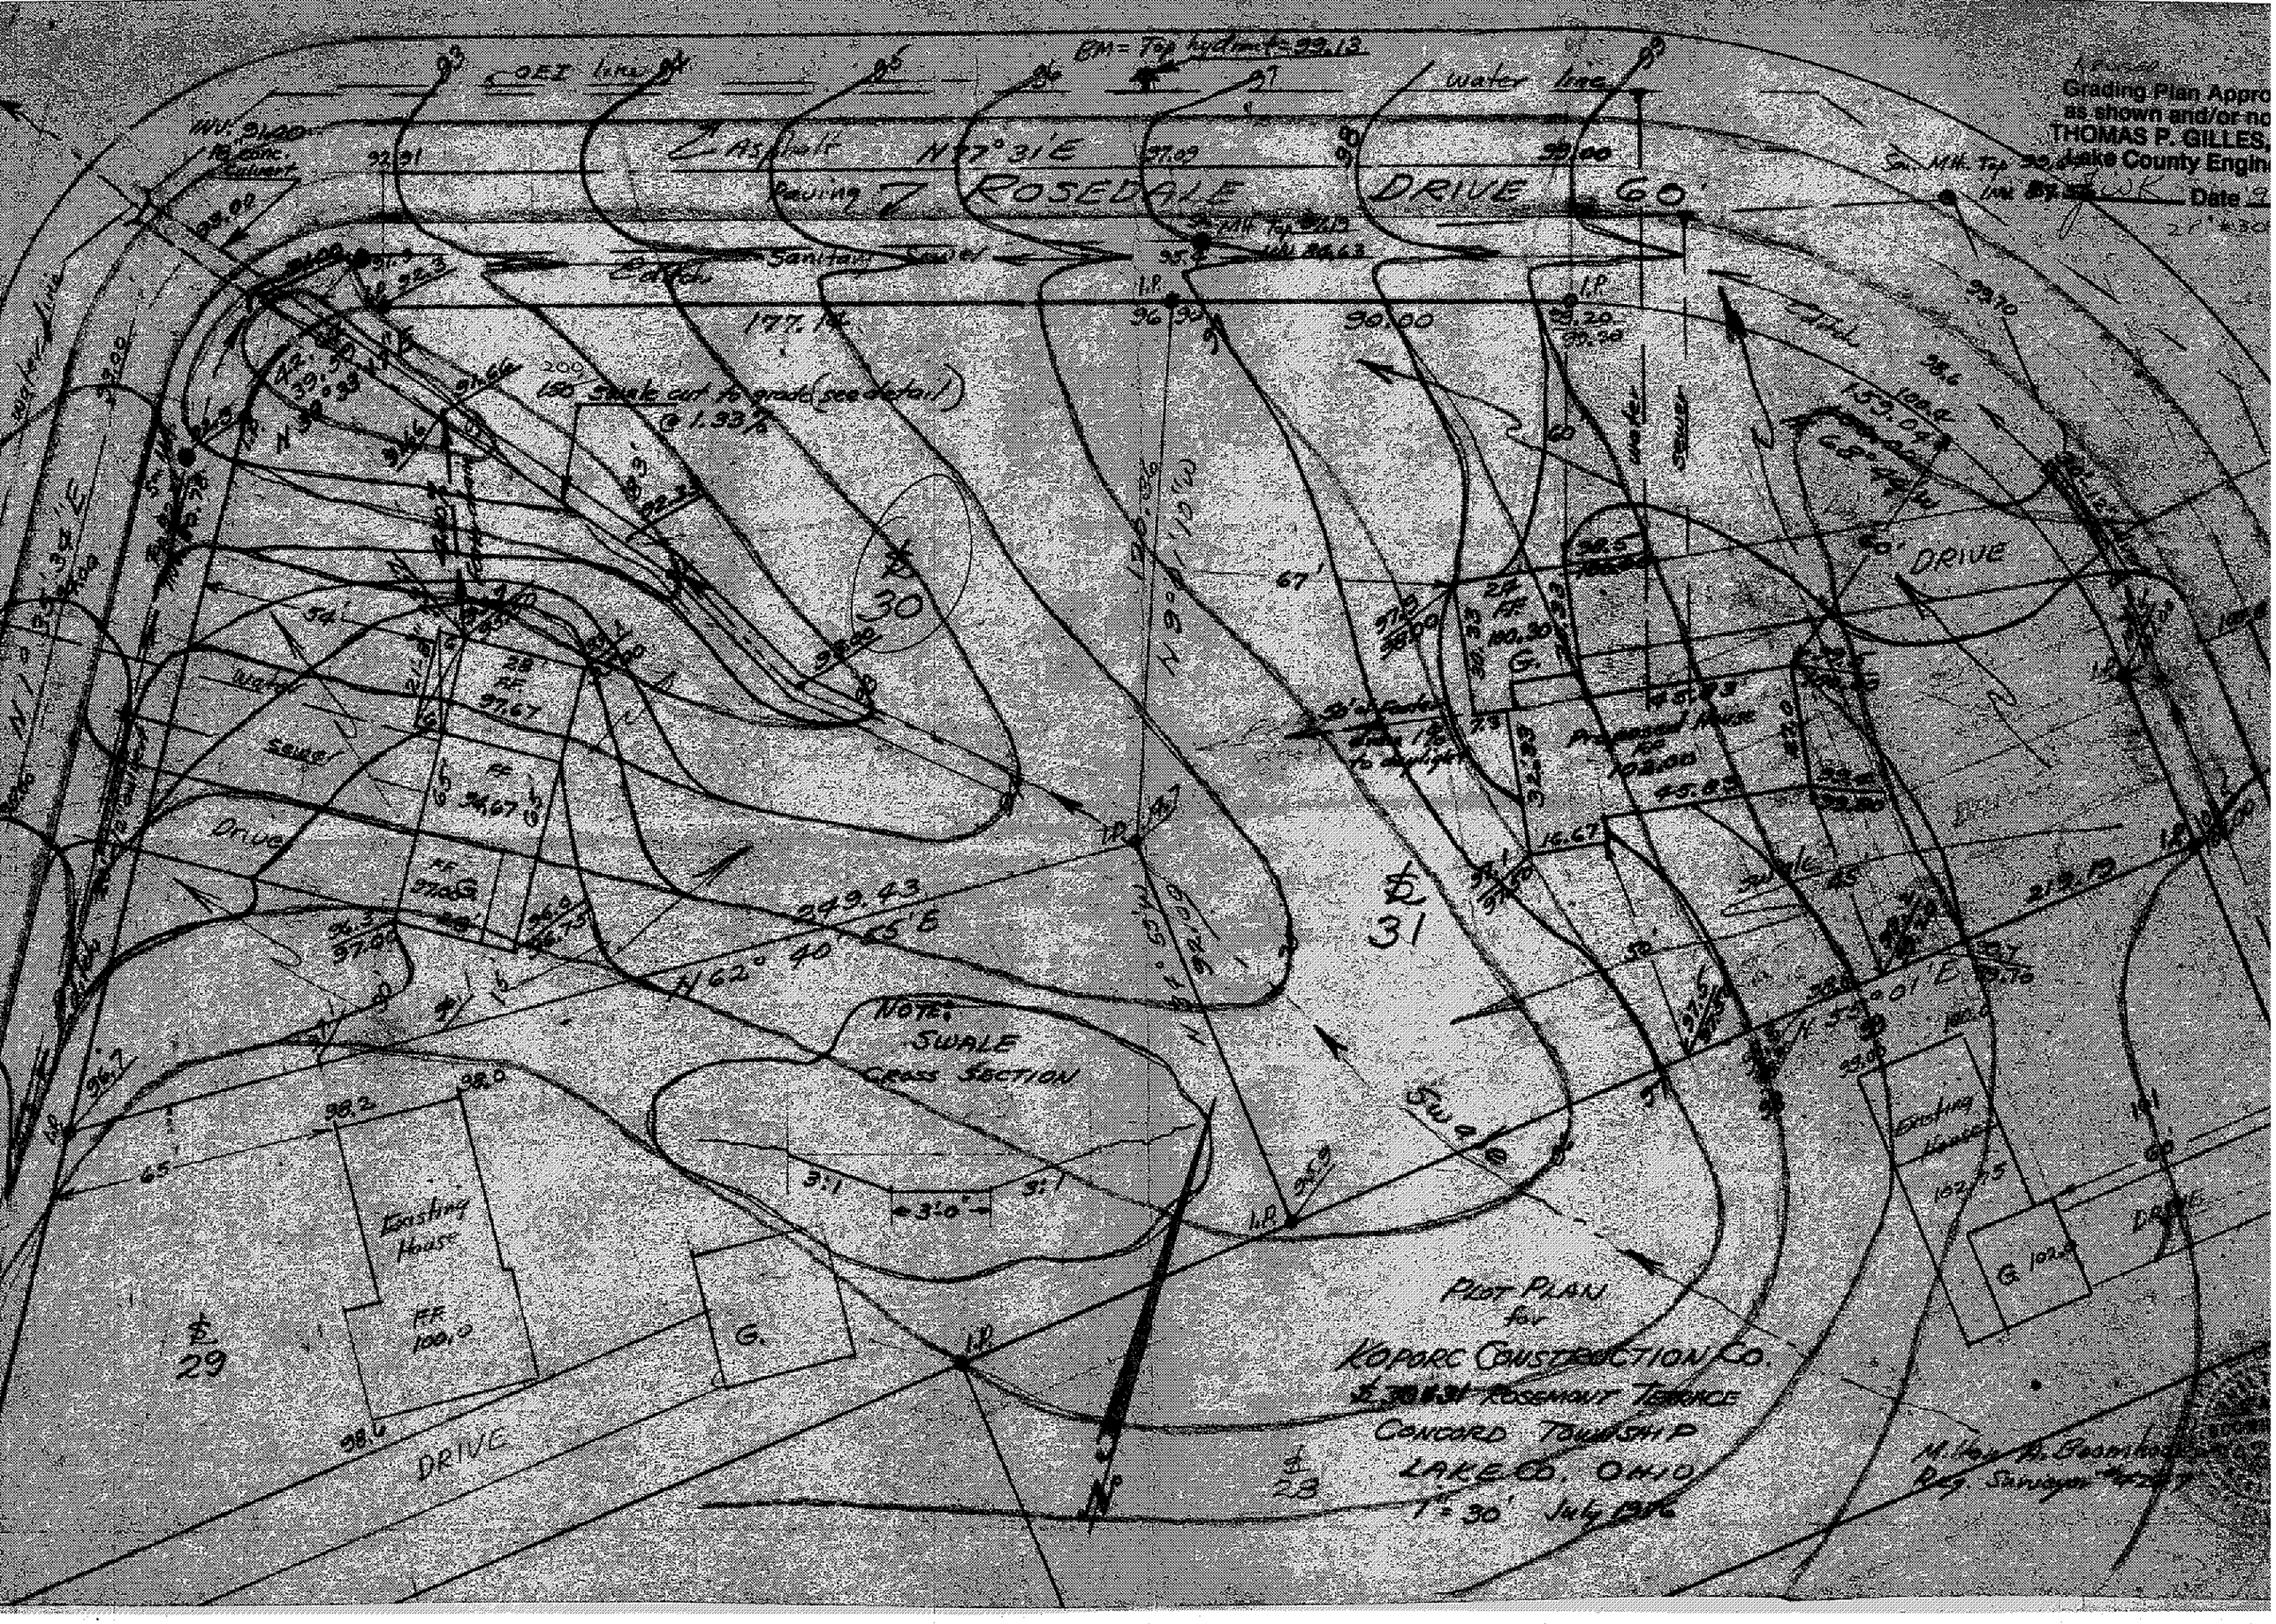

Grading Plan Appro
as shown and/or no
THOMAS P. GILLES,
Lake County Engin
Date
BM = Top hydrant = 99.13
water line
Asphalt
N 77° 31' E
Paving
ROSEDALE
DRIVE
60'
Sanitary Sewer
Ditch
177.14
90.00
Swale cut to grade (see detail)
@ 1.33%
30
31
29
28
249.43
N 62° 40' 55" E
N 55° 01' E
Proposed House
Existing House
Swale
NOTE:
SWALE
CROSS SECTION
3:1
3'-0"
PLOT PLAN
for
KOPORC CONSTRUCTION CO.
ROSEMONT TERRACE
CONCORD TOWNSHIP
LAKE CO. OHIO
1" = 30'