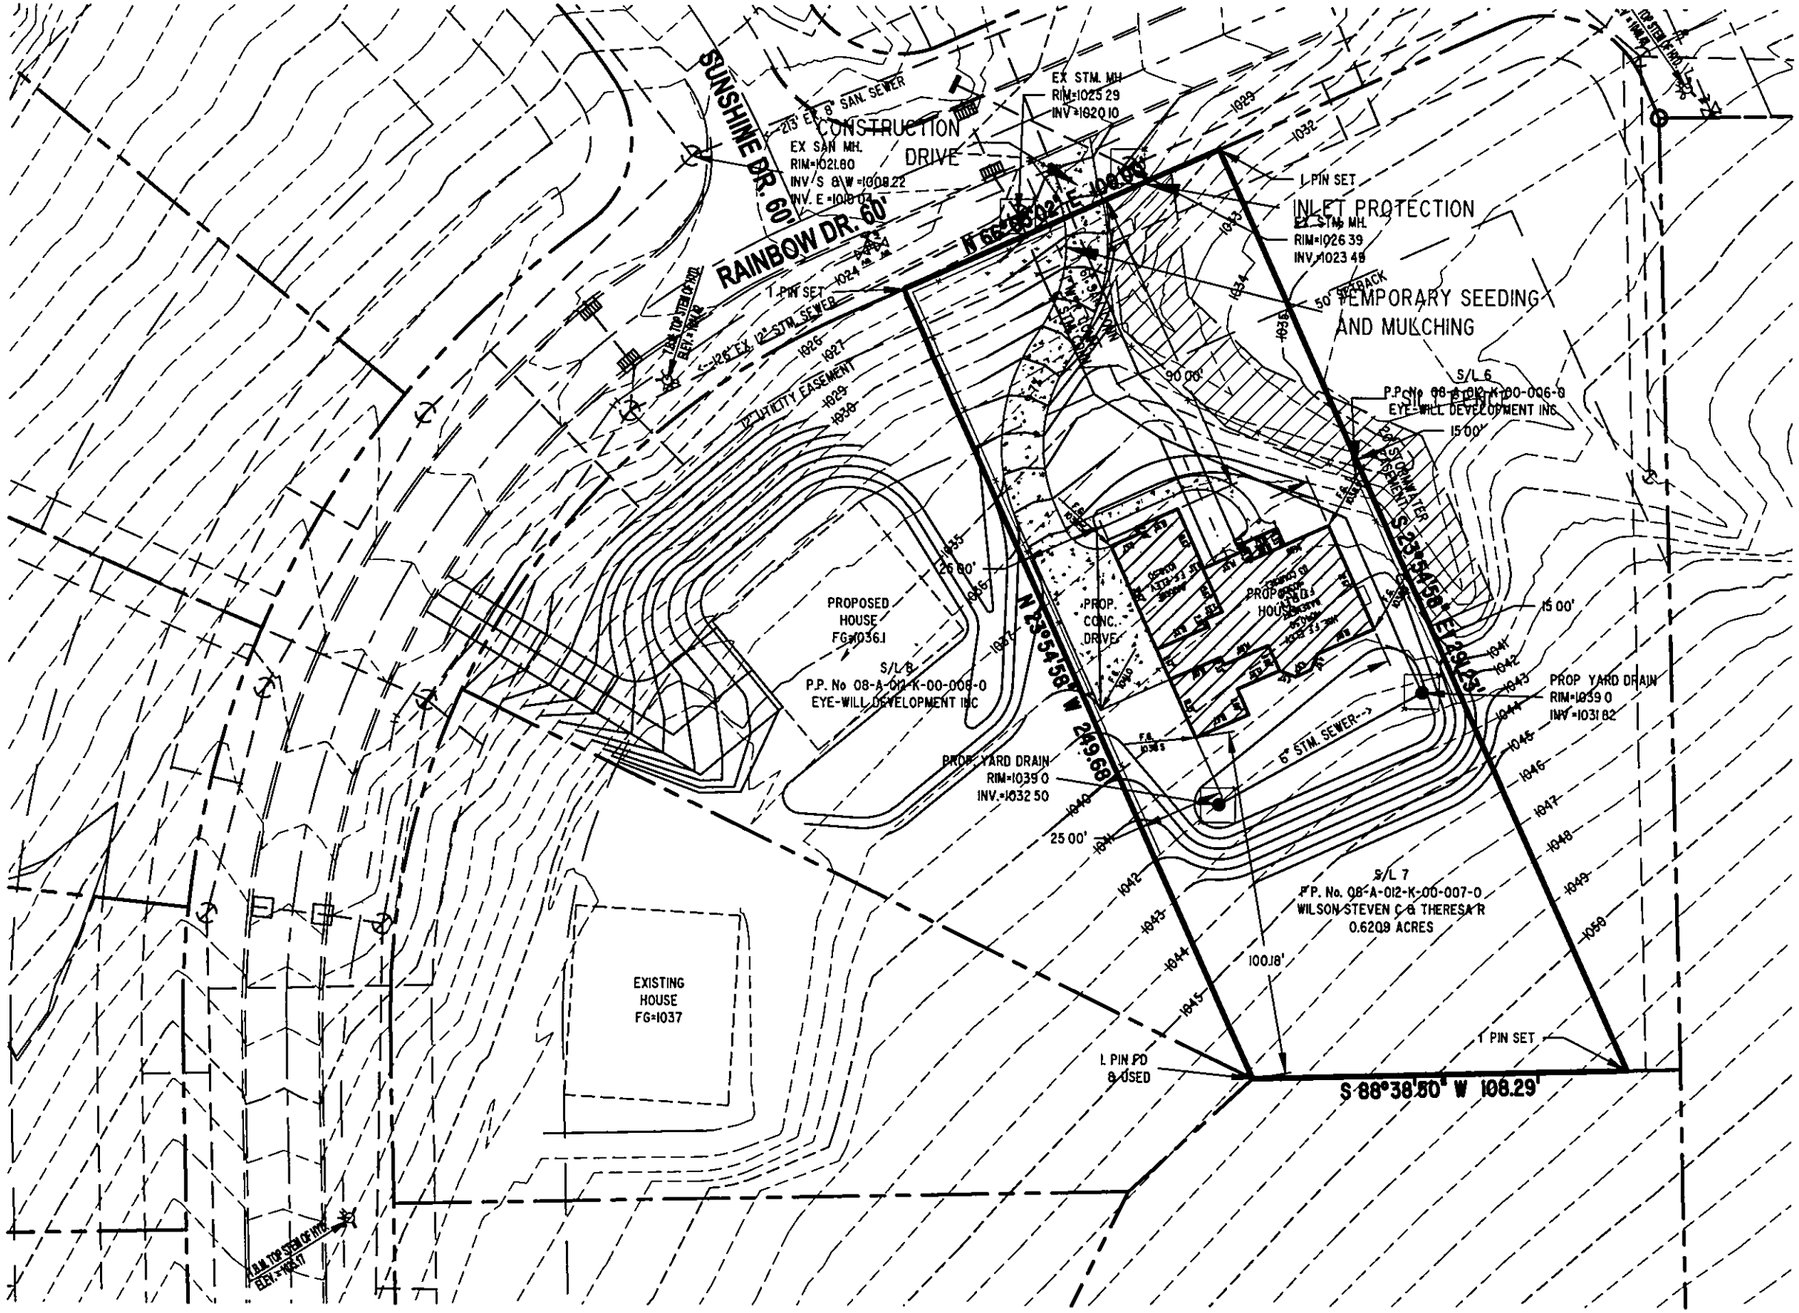

SUNSHINE DR. 60'
RAINBOW DR. 60'
CONSTRUCTION DRIVE
EX SAN MH.
RIM=1021.80
INV S & W =1008.22
INV. E =1010.04
EX STM. MH
RIM=1025.29
INV =1020.10
1 PIN SET
INLET PROTECTION
EX. STM. MH.
RIM=1026.39
INV.=1023.48
50' SETBACK
TEMPORARY SEEDING AND MULCHING
S/L 6
P.P. No 08-A-012-K-00-006-0
EYE-WILL DEVELOPMENT INC
15.00'
90.00'
PROPOSED HOUSE
FG=1036.1
S/L 8
P.P. No 08-A-012-K-00-008-0
EYE-WILL DEVELOPMENT INC
PROP. CONC. DRIVE
PROPOSED HOUSE
PROP YARD DRAIN
RIM=1039.0
INV.=1031.82
PROP. YARD DRAIN
RIM=1039.0
INV.=1032.50
6" STM. SEWER-->
25.00'
S/L 7
P.P. No. 08-A-012-K-00-007-0
WILSON STEVEN C & THERESA R
0.6209 ACRES
100.18'
EXISTING HOUSE
FG=1037
1 PIN FD & USED
1 PIN SET
S 88°38'50" W 108.29'
N 23°54'58" W 249.68'
S 23°54'58" E 291.23'