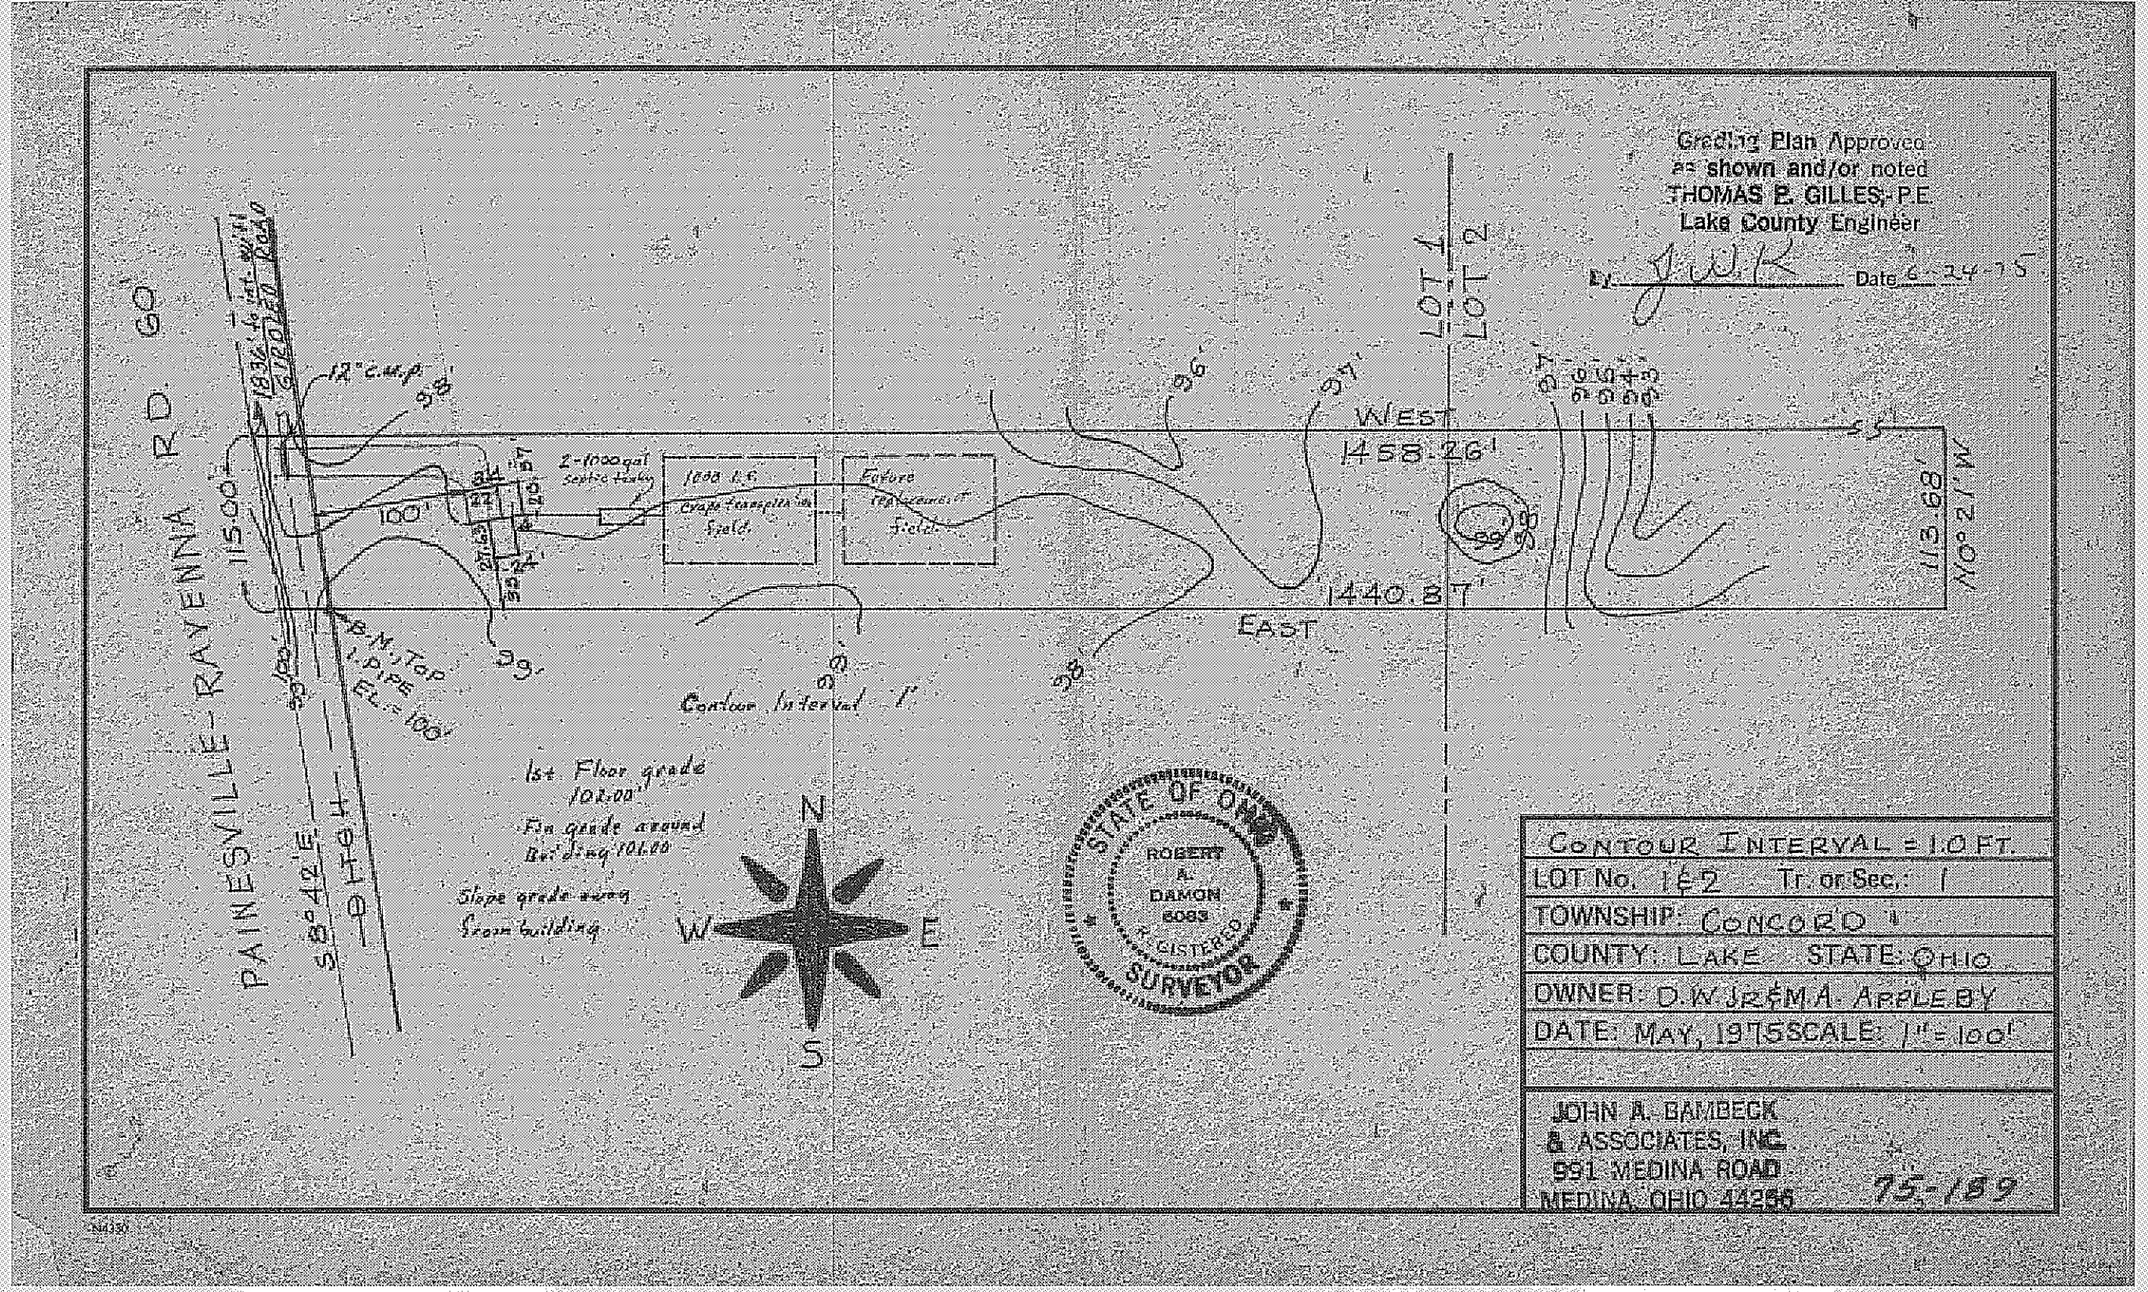
Grading Plan Approved
as shown and/or noted
THOMAS P. GILLES, P.E.
Lake County Engineer
By: J.W.K. Date 6-24-75
PAINESVILLE-RAYENNA RD.
60'
LOT 1
LOT 2
WEST
1458.26'
EAST
1440.87'
N00°13'38"W
1836.46'
S88°42'E
1830.40'
115.00'
12" C.M.P.
2-1000 gal Septic Tanks
1000 L.F. Grape Transpiration Field
Future 100% Reserve Field
100'
8" N. Top 1. Pipe El. = 100
Contour Interval 1'
1st Floor grade 102.00'
Fin grade around Bldg 101.00
Slope grade away from building
N
S
W
E
STATE OF OHIO
ROBERT A. DAMON
6083
REGISTERED
SURVEYOR
CONTOUR INTERVAL = 1.0 FT.
LOT No. 1 & 2 Tr. or Sec.: 1
TOWNSHIP: CONCORD
COUNTY: LAKE STATE: OHIO
OWNER: D.W. JR & M.A. APPLEBY
DATE: MAY, 1975 SCALE: 1" = 100'
JOHN A. BAMBECK & ASSOCIATES, INC.
991 MEDINA ROAD
MEDINA, OHIO 44256
75-189