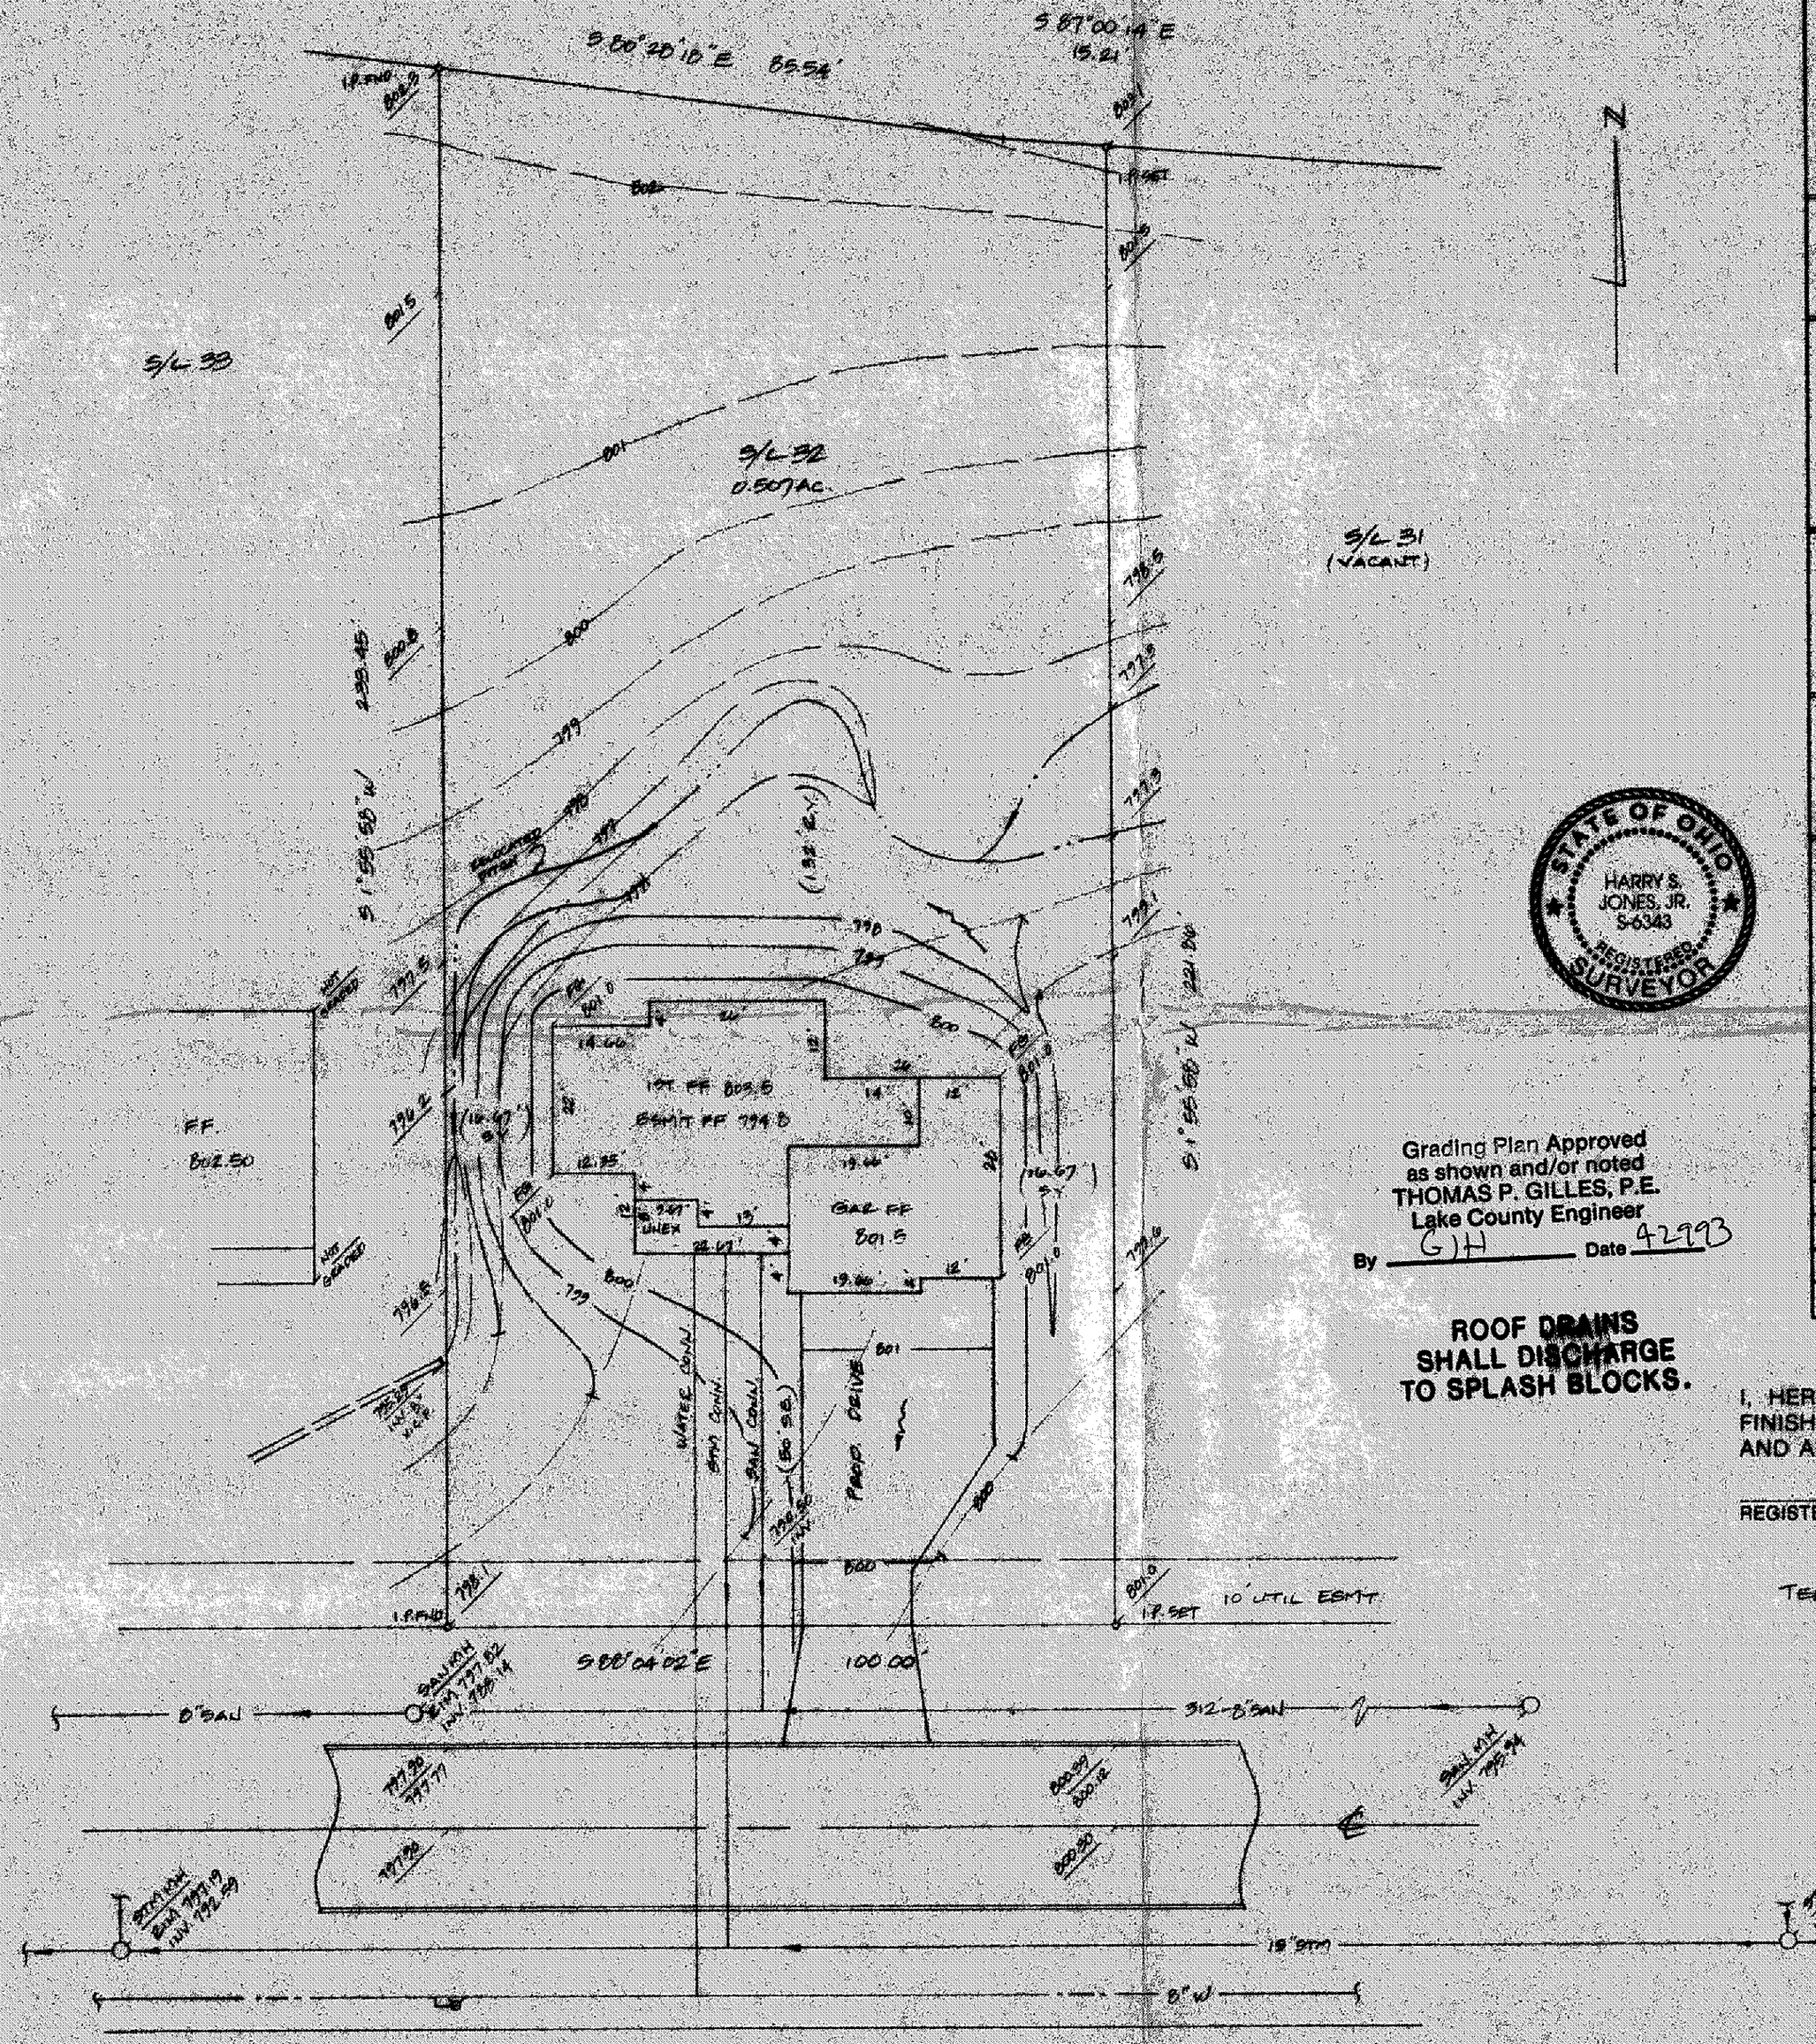


# SITE PLAN

CONCORD TWP., LAKE COUNTY, OHIO

**for:** MALKAMAKI BUILDERS
CLIENT OWNER

ADDRESS STREET CITY ZIP

| | |
|---|---|
| WOODS OF CONCORD SUBDIVISION 18-27 NAME | LOT TRACT |
| VOL. PG. | VOLUME PAGE |
| 32 SUBLOT NO. RAVENWOOD LN STREET | PERM. PARCEL NO. STREET |

## LEGEND

| | |
|---|---|
| SANITARY MANHOLE | WATER VALVE (GAS) |
| STORM MANHOLE | WATER METER (GAS) |
| INLET OR CATCH BASIN | AS BUILT ELEVATION |
| HYDRANT | INDICATES DIRECTION OF SURFACE DRAINAGE |
| EXISTING CONTOURS | |
| PROPOSED CONTOURS | |
| EXIST. ELEV. 100.0 / 100.0 PROP. ELEV. | |

## REMARKS

ALL BOUNDARY DATA SHOWN WAS OBTAINED FROM (DEEDS, RECORDED SUBDIVISION PLAT OR OTHER PUBLIC RECORDS)

LOCATIONS AS SHOWN OF ADJACENT WELLS AND SEPTIC TANKS OBTAINED FROM LAKE COUNTY HEALTH DEPARTMENT

## DESIGN CERTIFICATION

THIS PLAT WAS PREPARED BY ME, AND IS CORRECT TO THE BEST OF MY KNOWLEDGE AND BELIEF.

NAME SURVEYOR REGISTRATION NO. #6343

## CHECK LIST

| | |
|---|---|
| NO. OF BEDROOMS | WATER MAIN SIZE, LOCATION |
| DIMENSIONS | SAN. SEWER SIZE % GR. LOC. |
| BEARINGS | SAN. MH. CAST. ELEV. INV. ELEV. |
| TIE TO NEAREST STREET | SAN. CONN. SIZE, LOC. DEPTH |
| SUBLOT NO. PARCEL NO. | STORM SEWER SIZE % GR. LOC. |
| SURROUNDING OWNERS | STORM MH. CAST ELEV. INV. ELEV. |
| BLDG. DIMENSIONS FIN. GR. | PAV'T TYPE GRADE CURBS |
| BLDG. TIES FL'R. GRADES | GAS LINE LOC. SIZE PRESSURE |
| APRON TYPE WIDTH THICKNESS | SEPTIC TANK LOCATION & DUPLICATION AREA |
| SIDEWALK TYPE WIDTH THICKNESS | WELL LOCATION |
| CULVERT TYPE DIA., LENGTH | ISOLATION RADIUS FROM WELL |
| ROCK OUTCROPPINGS | |

STATE OF OHIO HARRY S. JONES, JR. S-6343 REGISTERED SURVEYOR

| REVISIONS | | |
|---|---|---|
| NO. | DATE | BY |
| 1 | | |
| 2 | | |
| 3 | | |
| 4 | | |
| 5 | | |

PLAN PREPARED BY:
BABCOCK • JONES & ASSOCIATES, INC.
PAINESVILLE, OHIO

| | | |
|---|---|---|
| DRAWN BY | SCALE 1" = 20' | PHONE NO. 357-1811 |
| CHK'D. | DATE 4-28-93 | DRAWING NO. 92-208-32 |
| CREW CHIEF | APP'D. | |

Grading Plan Approved as shown and/or noted
THOMAS P. GILLES, P.E.
Lake County Engineer
By GJH Date 4-29-93

**ROOF DRAINS SHALL DISCHARGE TO SPLASH BLOCKS.**

## "AS BUILT" CERTIFICATION

I, HEREBY CERTIFY THAT THE CIRCLED GRADES ARE EXISTING FINISH GRADES CHECKED IN THE FIELD ON _____, 19__ AND ARE CORRECT TO THE BEST OF MY KNOWLEDGE AND BELIEF.

REGISTERED SURVEYOR REG. NO.

TEMP. BENCHMARK: SAN MH RIM S/L 33, ELEV = 797.82

ZONING PERMIT #0493-7439

ISSUED 4-28-93

SUBJECT TO APPROVAL BY:
- Lake County Sanitary Eng. ☐
- Lake County Eng. Dept. ☒
- Lake County Planning Comm. ☐
- Lake County Bldg. Dept. ☒