SITE & DRAINAGE PLAN FOR:

RYAN HOMES, INC.
7660 CHIPPEWA ROAD
BRECKSVILLE, OHIO.

BEING SUBLOT NO. 27 IN REVERE WOODS SUBD. NO. 2 IN CONCORD TWP. OHIO.

PREPARED BY:

WM. R. GRAY ASSOC., INC.
7547 MENTOR AVENUE
MENTOR, OHIO 44060

CIVIL ENGINEERS
SURVEYORS.

DATE: Aug. 16, 1973 SCALE: 1" = 30' DRWN BY: [illegible]

Zoning Permit # 2554
issued 7-27-73
[illegible]

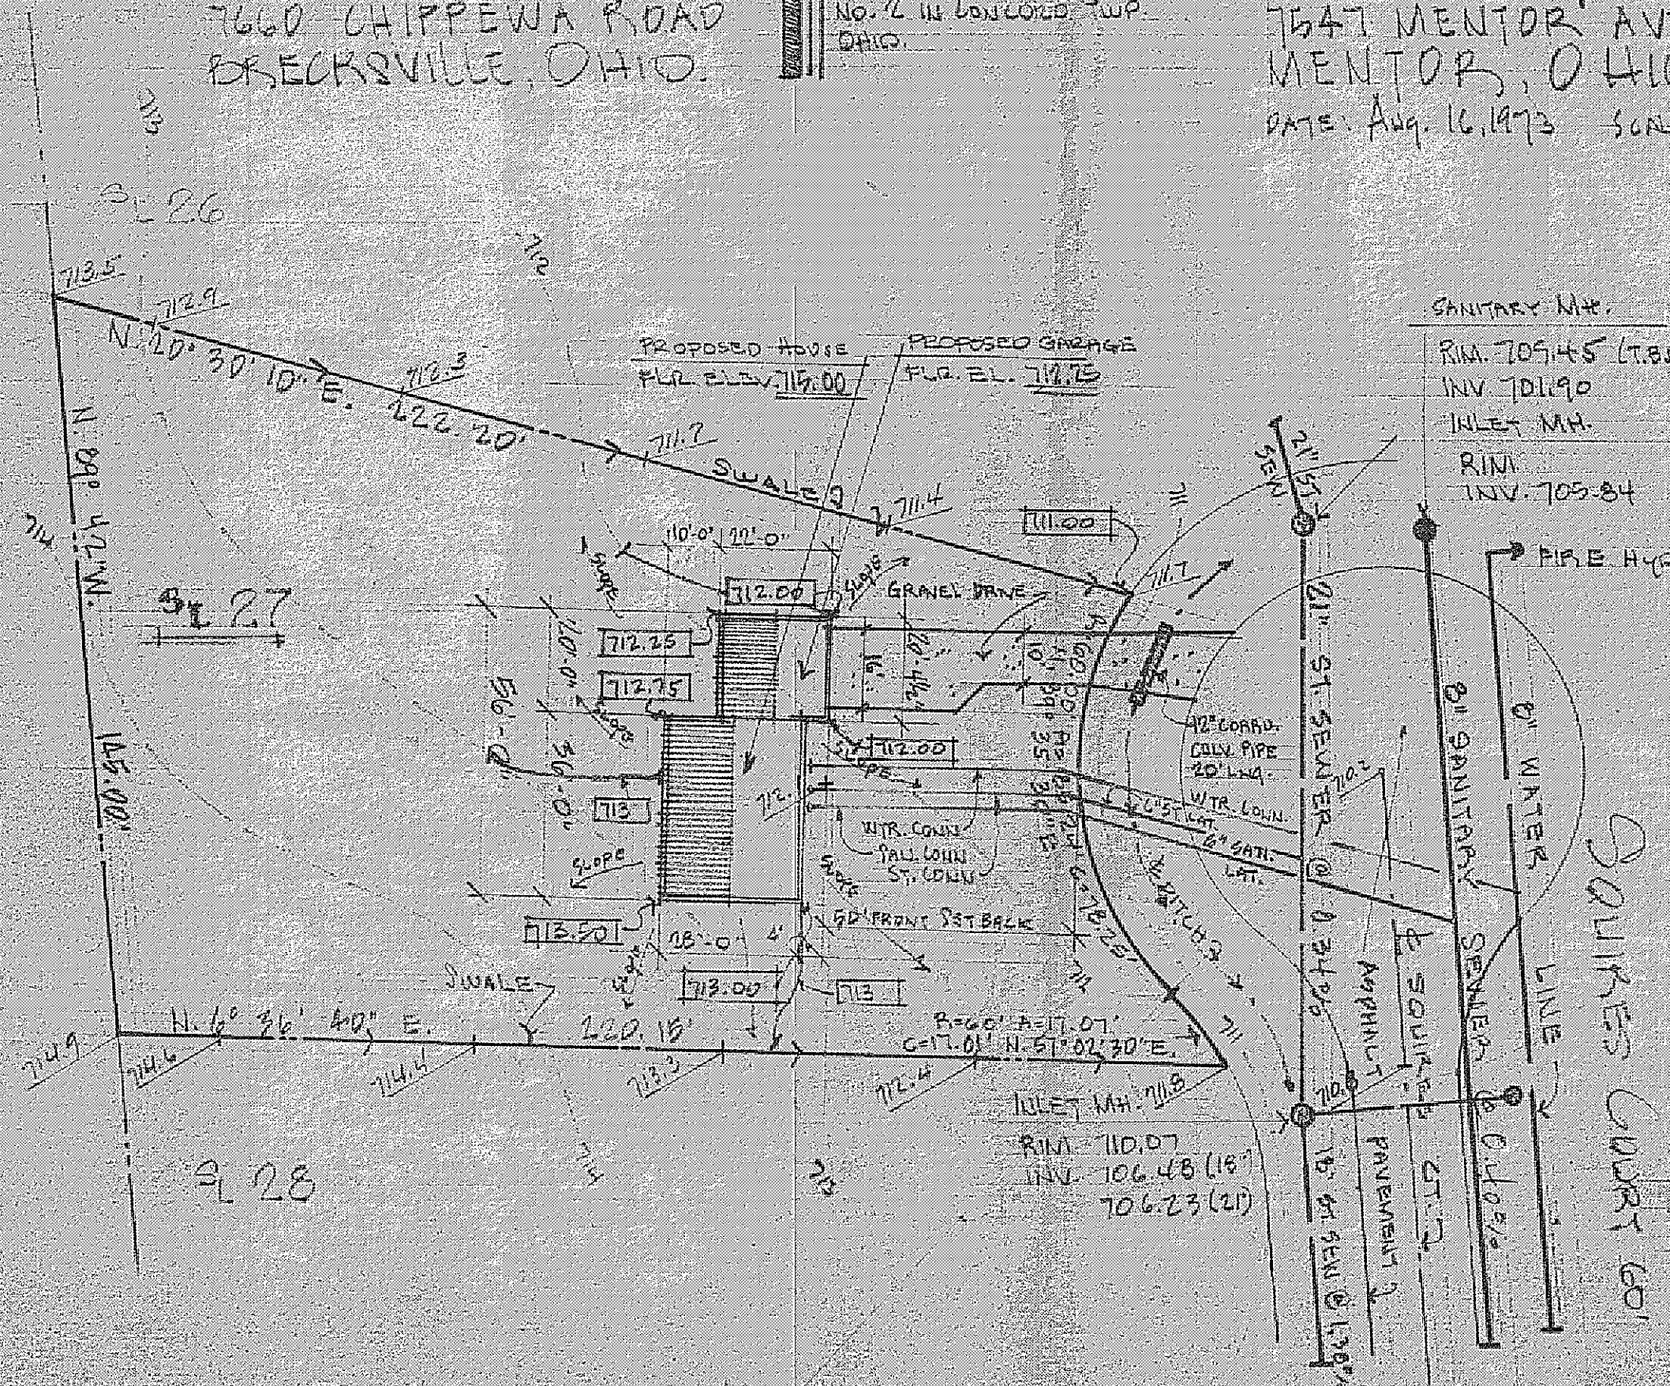

NOTE:
ALL UTILITIES SHOWN ARE SUBJECT TO AS-BUILT CONDITIONS.

Grading Plan Approved as shown and/or noted
THOMAS P. GILLES, P.E.
Lake County Engineer
By JWK Date 8-28-73

CERTIFICATION:
I HEREBY CERTIFY THAT THIS PLAT IS CORRECT TO THE BEST OF MY KNOWLEDGE.
By: [signature]
WM. R. GRAY, P.E. #6421
R.S. #2752