Grading Plan Approved
as shown and/or noted
THOMAS P. GILLES, P.E.
Lake County Engineer
By _____ Date 25 Oct 72

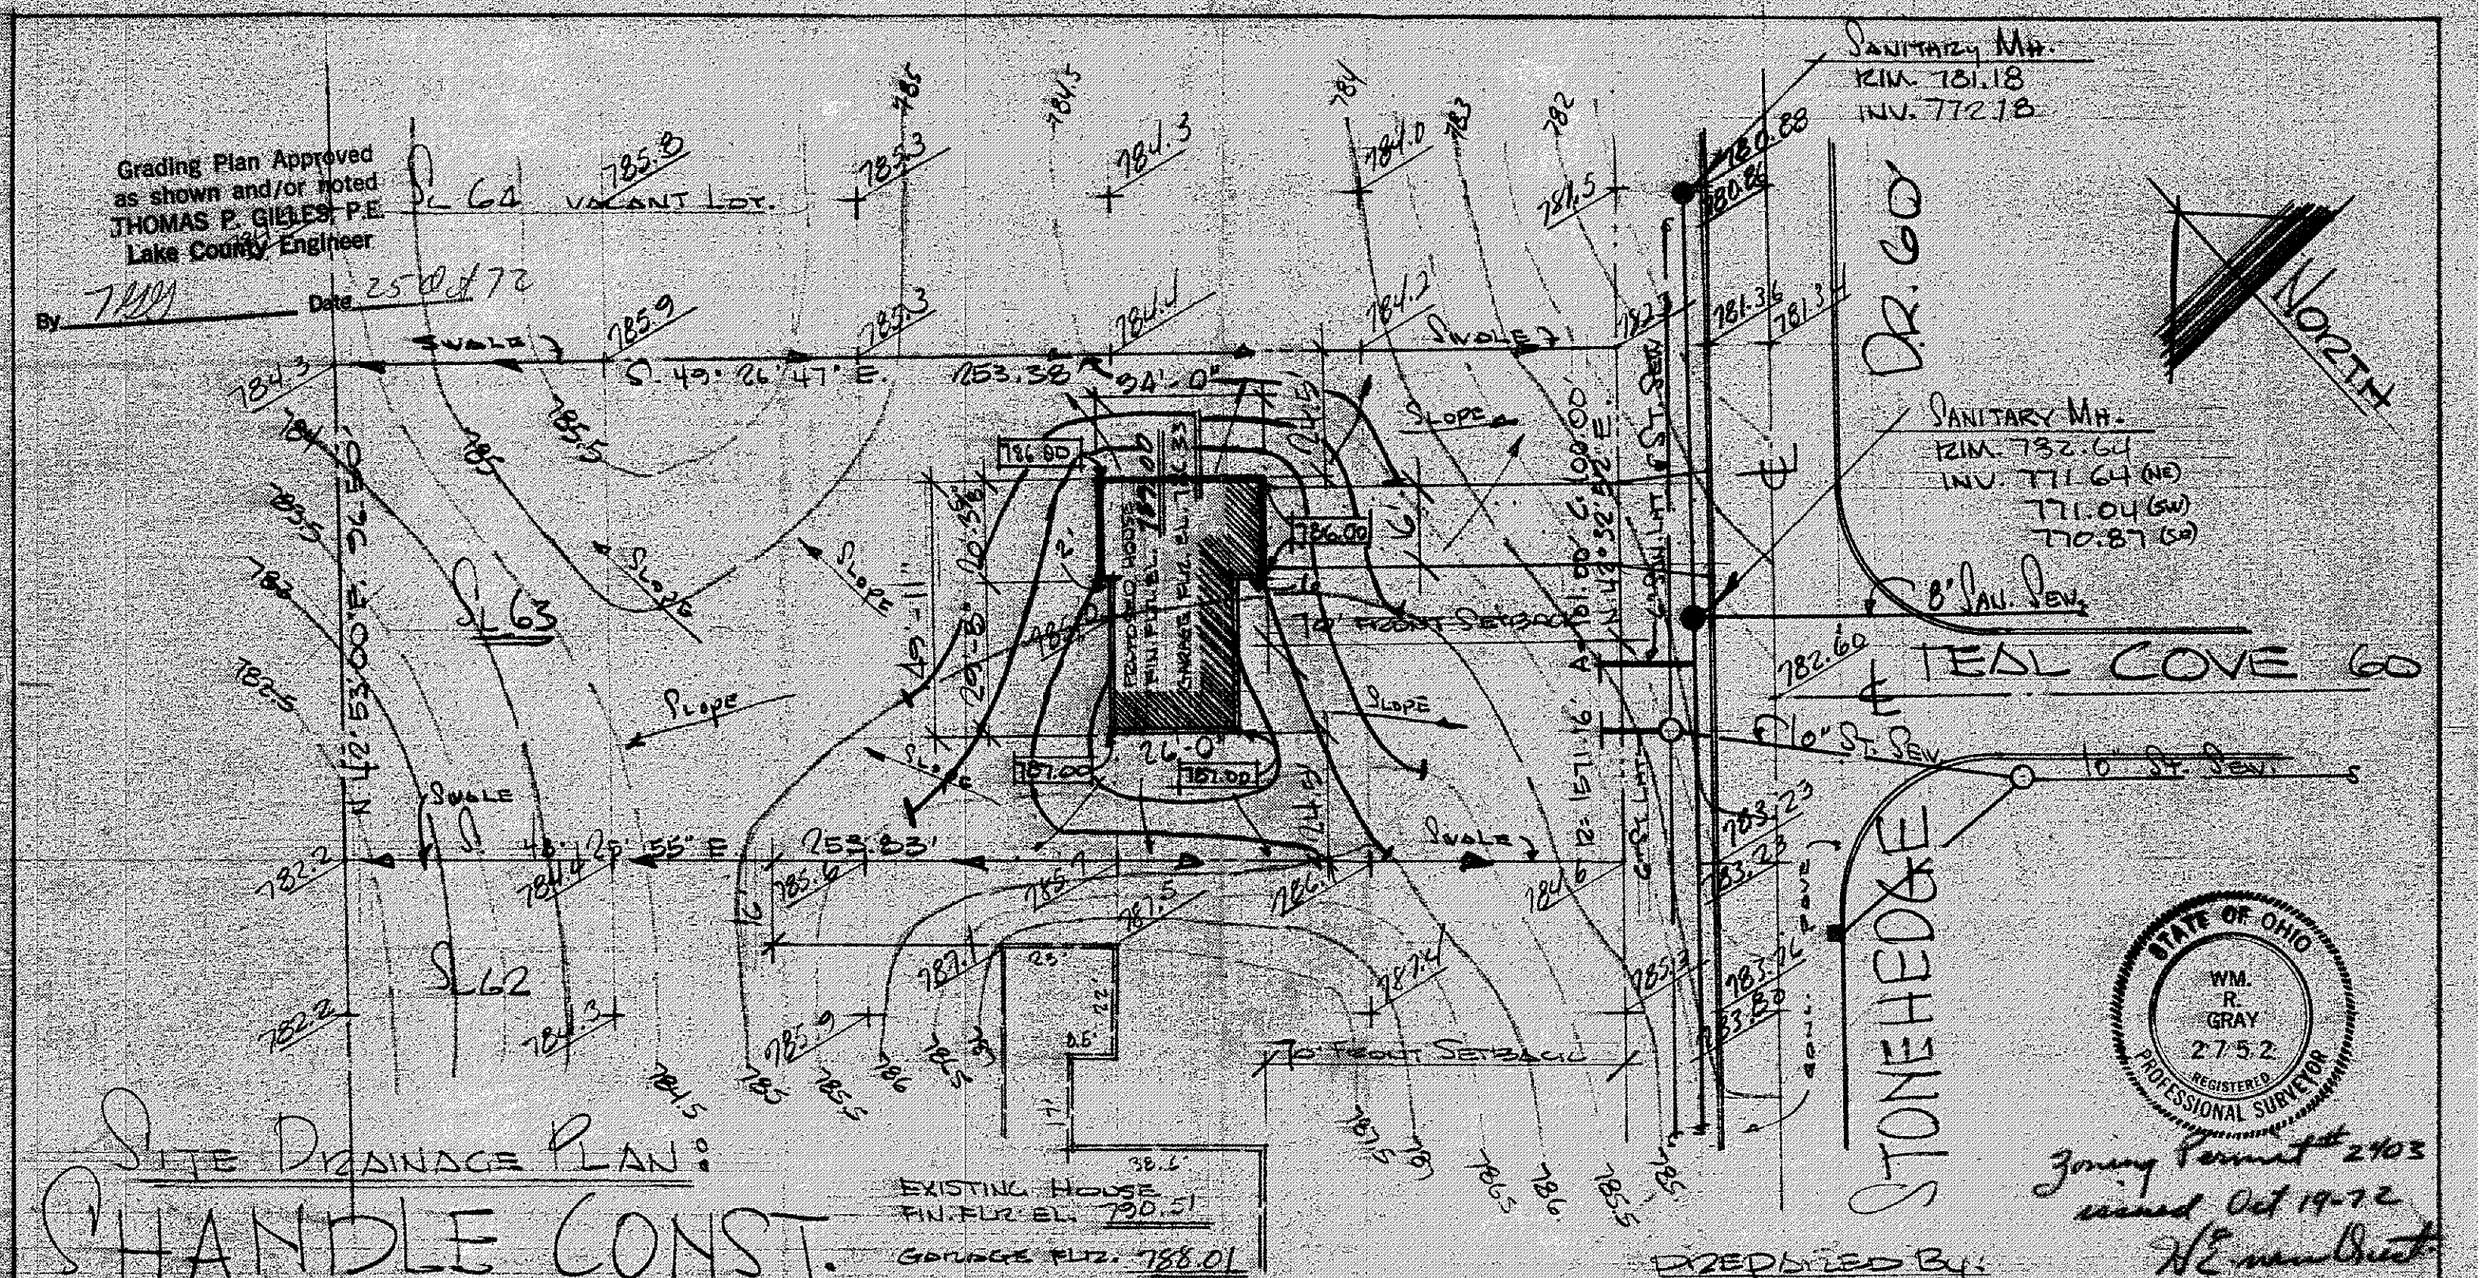

Zoning Permit #2403
issued Oct 19-72
W.E. [illegible]

SITE DRAINAGE PLAN:

SHANDLE CONST.

8025 MENTOR AVENUE
MENTOR, OHIO.

Basement	780 sq ft
1st Floor	1038 " "
2nd "	1040 " "
Garage	440 " "

BEING SUBLOT NO. 63 IN
BRIGHTWOOD SUBDIVISION NO. 1 IN THE
CONCORD TOWNSHIP, OHIO.

PREPARED BY:
WM. R. GRAY ASSOC., INC.
ENGINEERS & SURVEYORS
7547 MENTOR AVE.
MENTOR, OHIO.
DATE: OCT. 18, 1972 SCALE: 1" = 30'