2P # 2951
Grading Plan Approved
as shown and/or noted
THOMAS P. GILLES, P.E.
Lake County Engineer
JWK Date 11-3-75

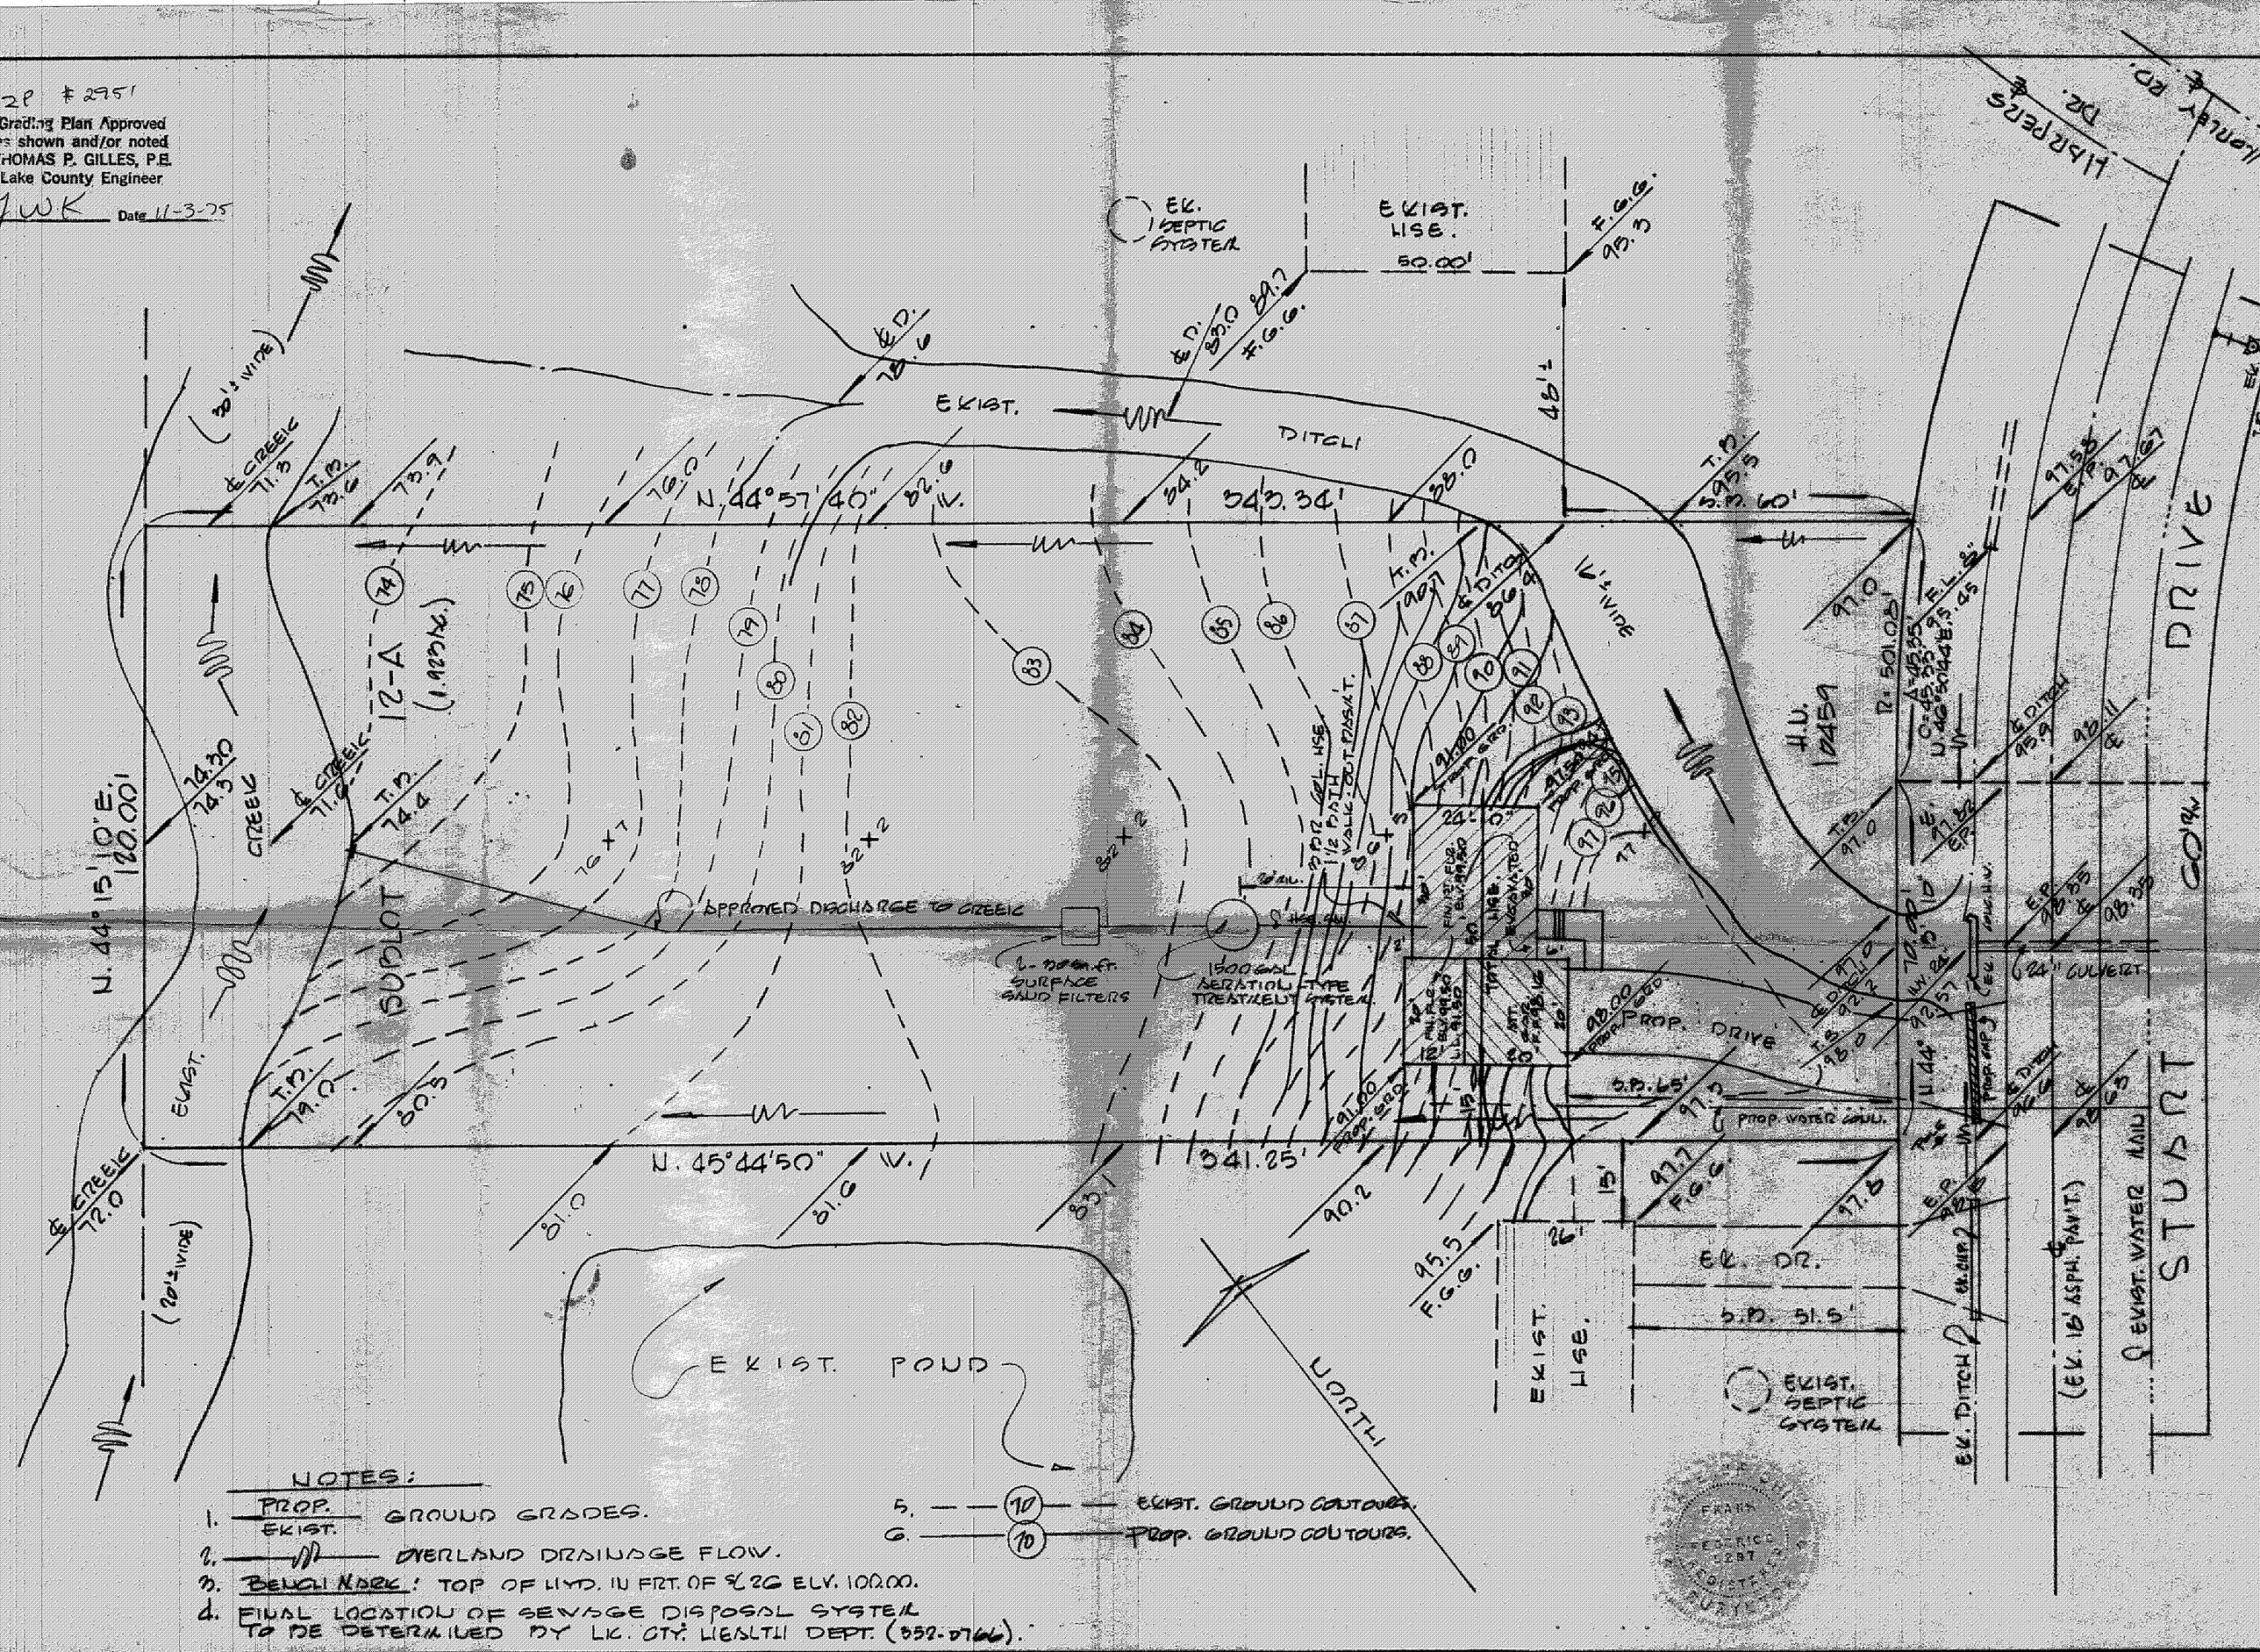

NOTES:

1. PROP. / EXIST. GROUND GRADES.
2. OVERLAND DRAINAGE FLOW.
3. BENCH MARK: TOP OF HYD. IN FRT. OF S/L 26 ELV. 100.00.
4. FINAL LOCATION OF SEWAGE DISPOSAL SYSTEM TO BE DETERMINED BY LK. CTY. HEALTH DEPT. (352-0766).
5. (70) EXIST. GROUND CONTOURS.
6. (70) PROP. GROUND CONTOURS.

SCALE: 1" = 20'
VERT.
M 139 0/77
1 of 1 SHEETS

PLOT PLAN
for HAWTHORNE CONST. INC.
OF SUBLOT No 12A IN SPRING VALLEY EST. RESUB. No. 2, REC. IN VOL. 0 PG. 77 OF L.C.M.R. IN THE TOWNSHIP OF CONCORD

FRANK A. THOMAS & ASSOCIATES, INC.
CONSULTING ENGINEERS
WILLOUGHBY, OHIO

DRAWN BY: HWL JF
CHECKED BY: FJF
DATE: SEPT. 1975