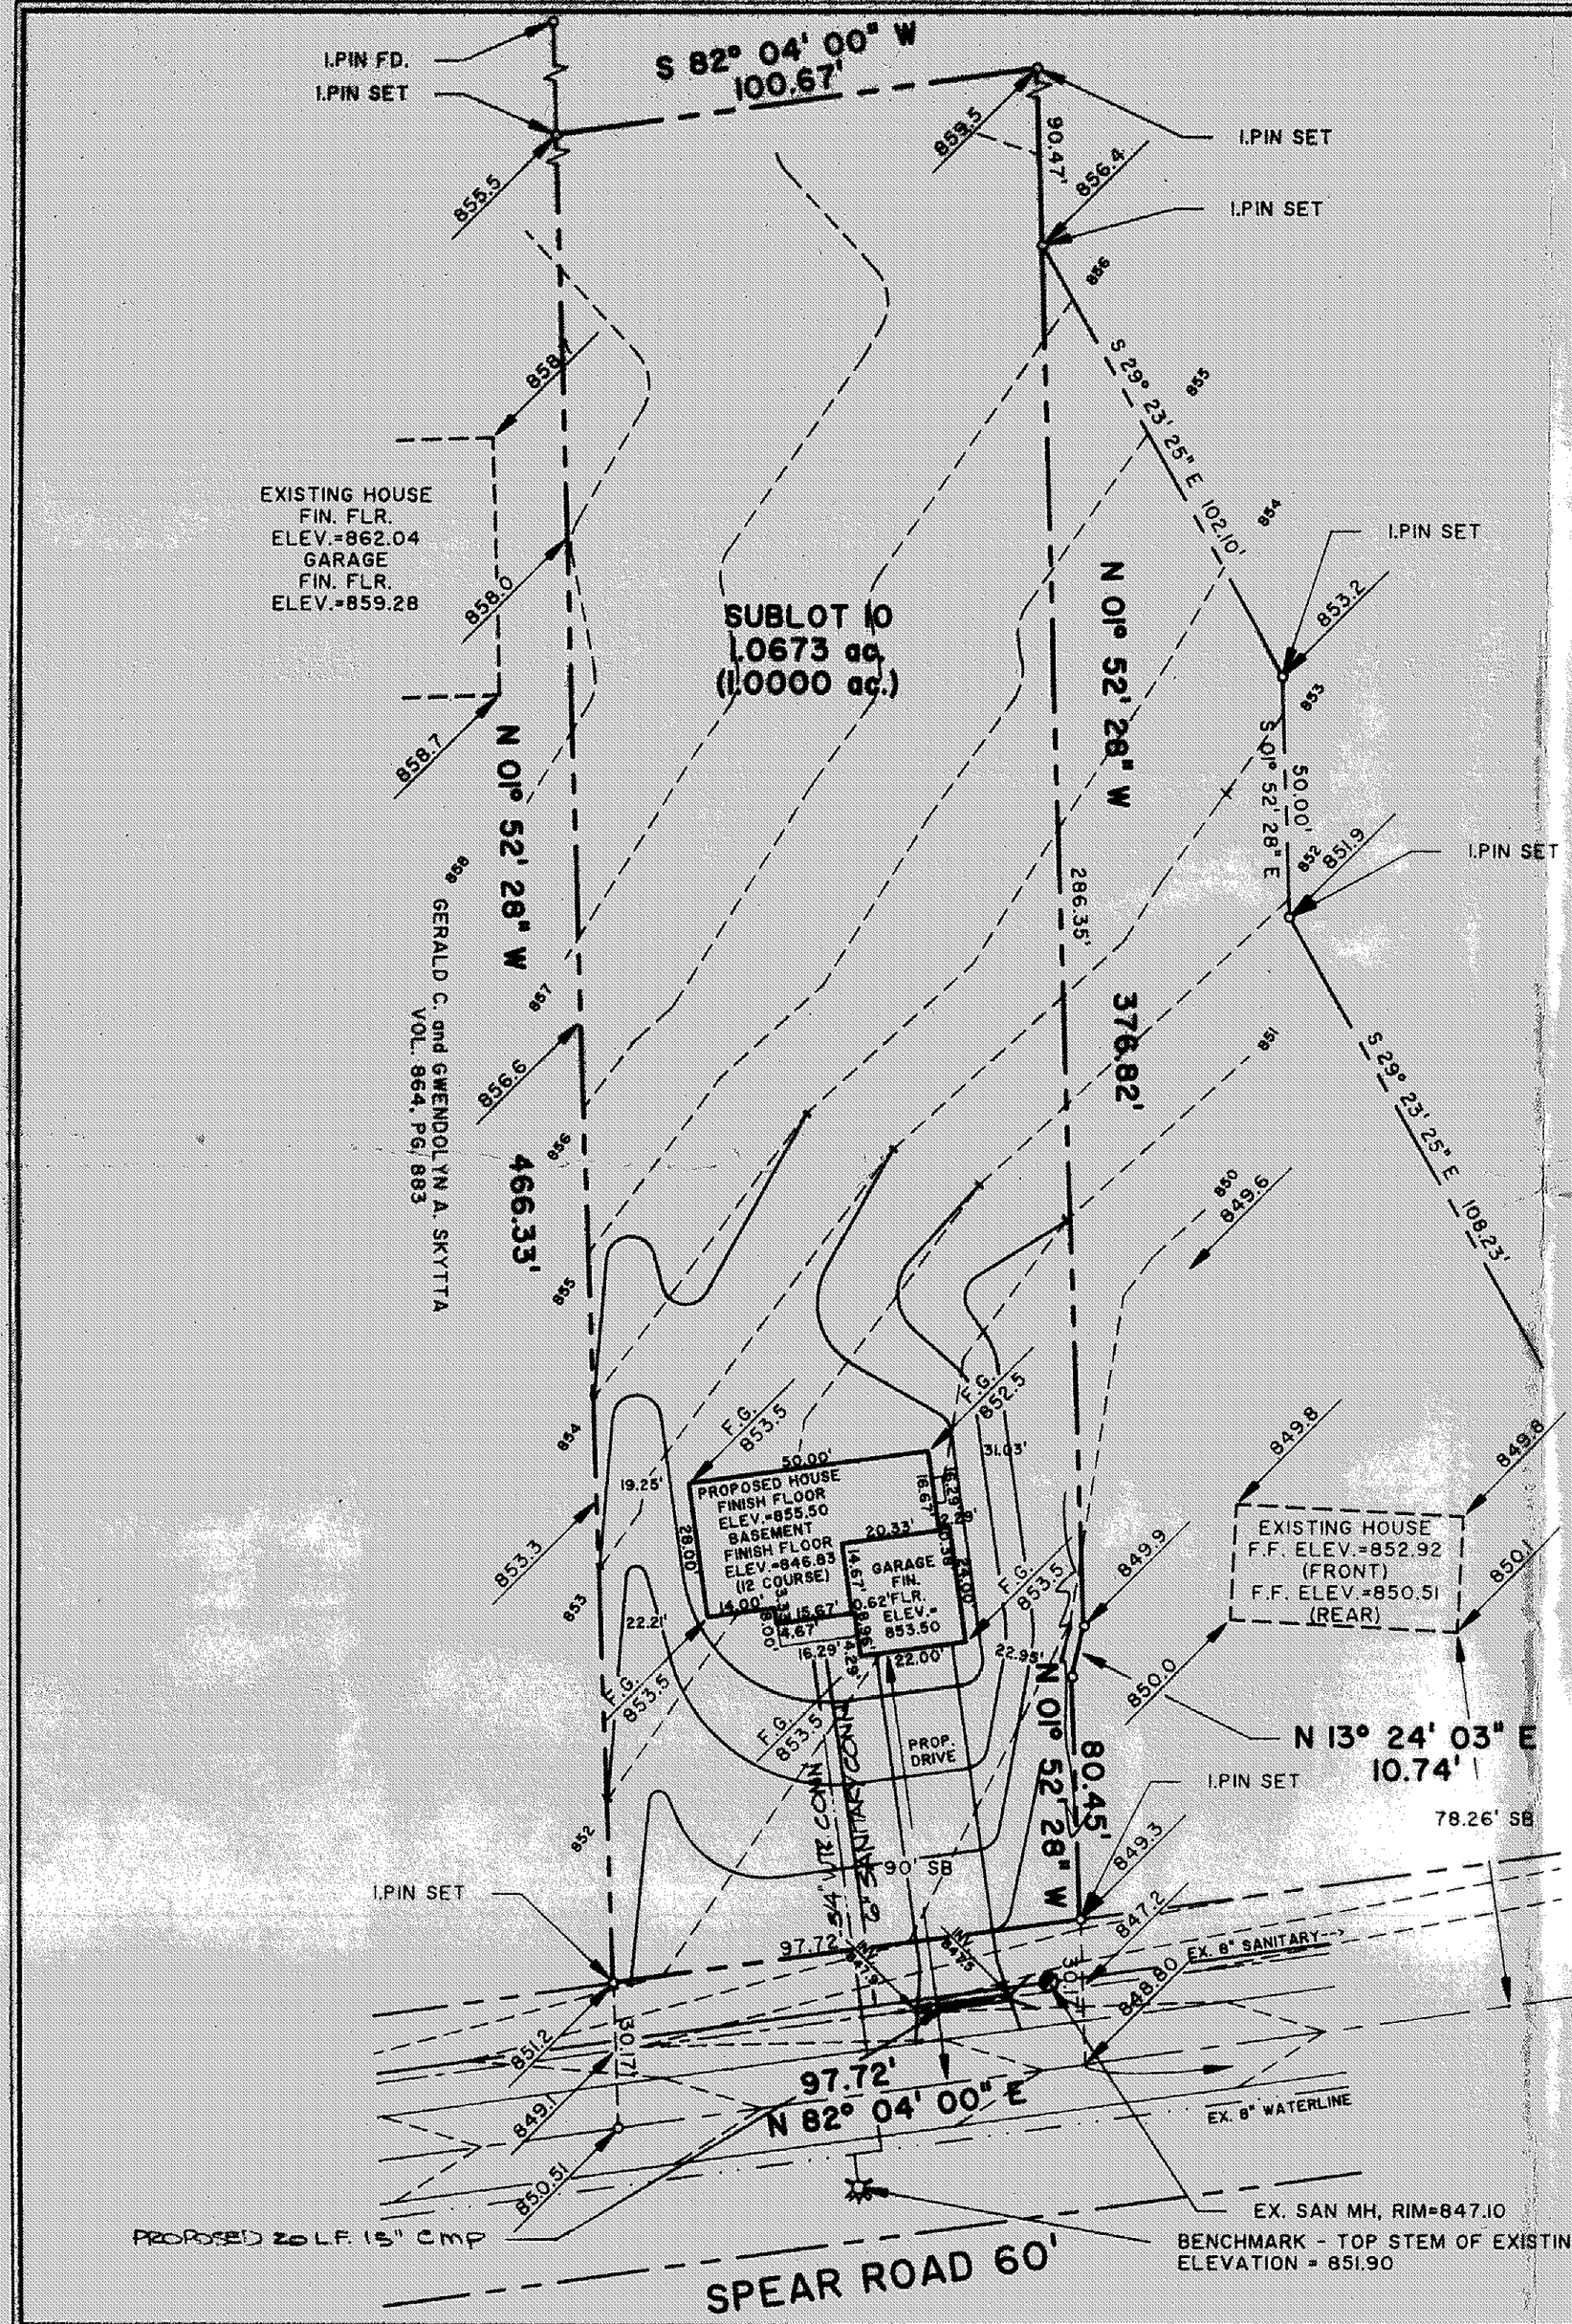

STAKE SCH.
0.00'
4.29'
8.96'
12.29'
23.62'
24.00'
40.29'
DIAG. = 80.77'
(13 MARKERS)

Grading Plan Approved
as shown and/or noted
THOMAS P. GILLES, P.E.
Lake County Engineer
By GJH Date 11 2092

GENERAL NOTES:

1. DRIVEWAY APRON TO BE 6" THICK
2. BENCHMARK - TOP STEM OF FIRE HYDRANT LOCATED ON THE OPOSITE SIDE OF SPEAR ROAD, ELEV. =851.90

LEGEND

EXISTING CONTOUR
PROPOSED CONTOUR

100.00 / 100.00 — EXISTING ELEVATION / PROPOSED ELEVATION

CERTIFICATION

"I THE UNDERSIGNED HEREBY CERTIFY THAT THIS TOPOGRAPHY INDICATED BY 1' CONTOURS AND ELEVATIONS SHOWN HEREON REPRESENTS AN ACTUAL SURVEY MADE BY ME ON THE 10th DAY OF NOV. , 1992 AND THE ELEVATIONS WERE TAKEN AT APPROPRIATE INTERVALS AND AS OF THAT DAY THEY EXISTED AS INDICATED HEREON.

"I HEREBY CERTIFY THAT THIS PLAN WAS PREPARED BY ME AND IS CORRECT TO THE BEST OF MY KNOWLEDGE"

QUENTIN S. HIMEBAUGH, P.S. No. 6820

STATE OF OHIO
QUENTIN S. HIMEBAUGH 6820 REGISTERED SURVEYOR

PREPARED BY:

Himebaugh and Associates
Surveyors and Site Consultants
38083 West Spaulding St.
Willoughby, Ohio 44094
(216) 946-1761

SITE PLAN:	1.0673 ac. PARCEL LOCATED 603.49' EAST OF AUBURN ROAD CONCORD TOWNSHIP, LAKE COUNTY, OHIO
PREPARED FOR:	LITTLE MOUNTAIN HOMES, INC.
SCALE:	1" = 30'
DATE:	NOVEMBER 12, 1992
DRAWN BY:	DAVID W. NOVAK

REV. A ADDED WTR & SAN. CONN., 20 L.F. 15" CMP

92-075-010

FORM No. A-004 (06/03/91)