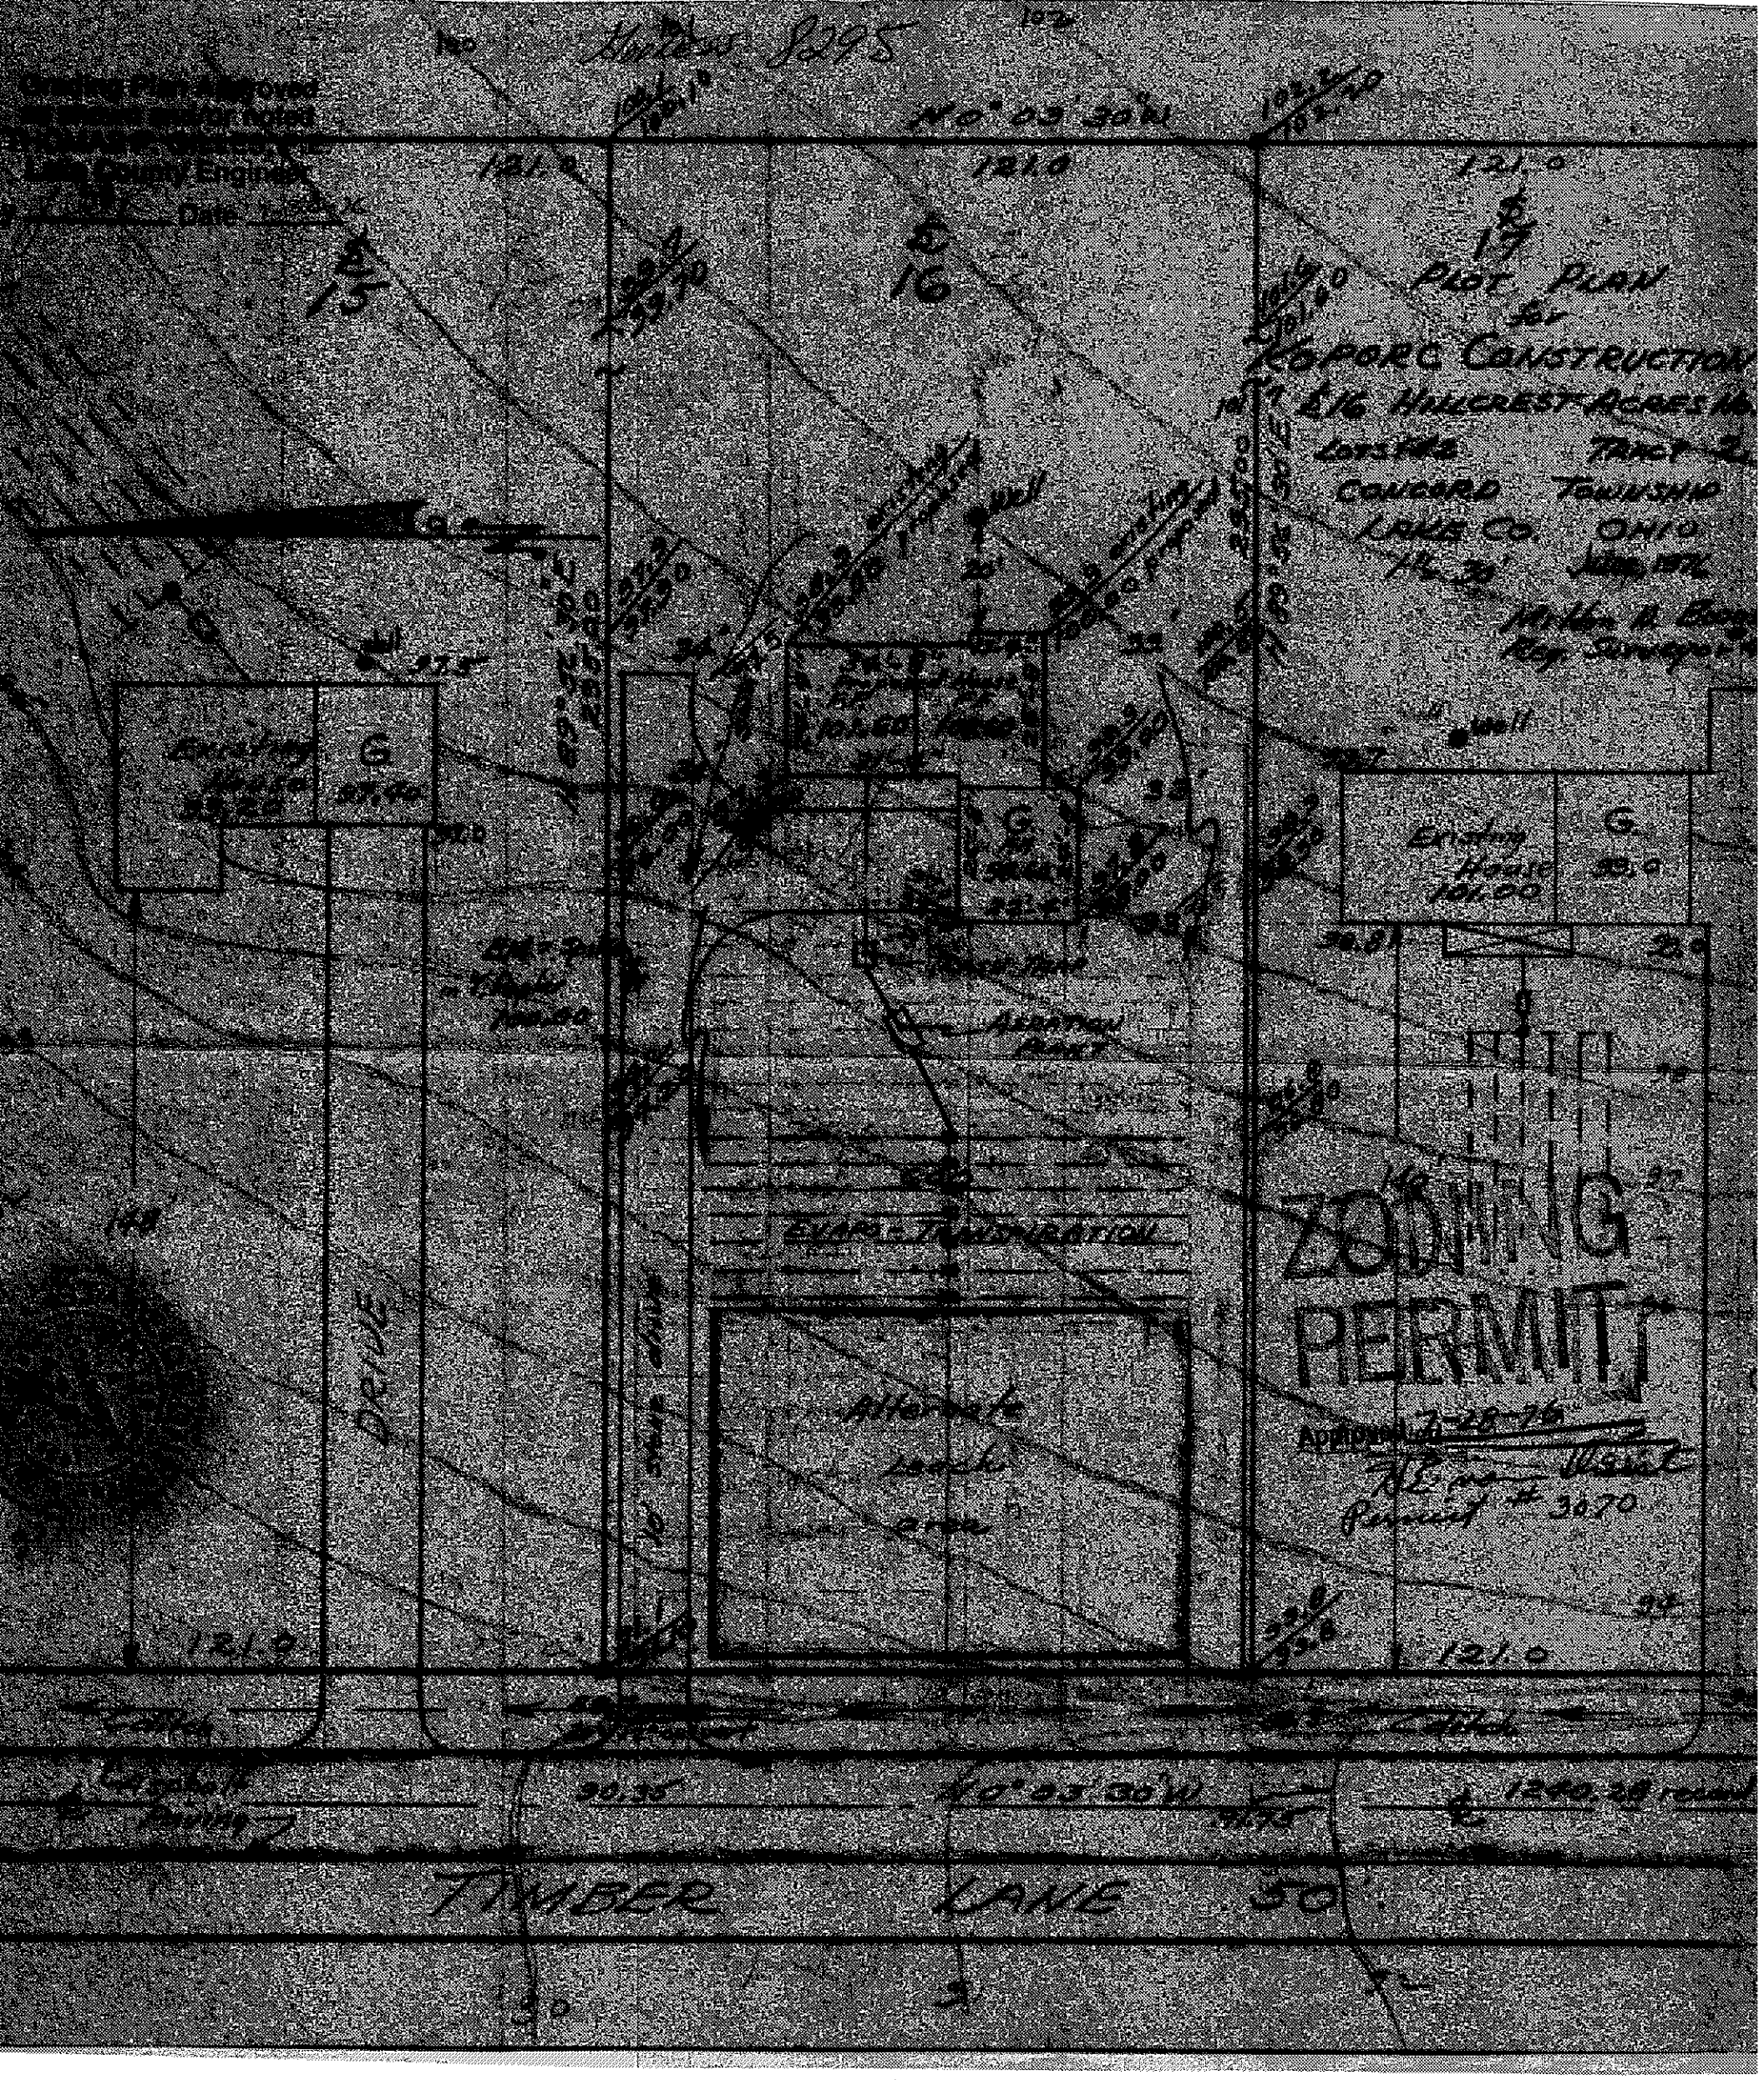

Grading Plan Approved
Lake County Engineer
Date
Plot Plan
for
Koporc Construction
Concord Township
Lake Co. Ohio
Existing House
Existing House 101.00
Alternate Leach area
Evapo-Transpiration
Aeration Plant
Drive
Well
Zoning Permit
Approved 7-28-76
Permit # 3070
Timber Lane 50