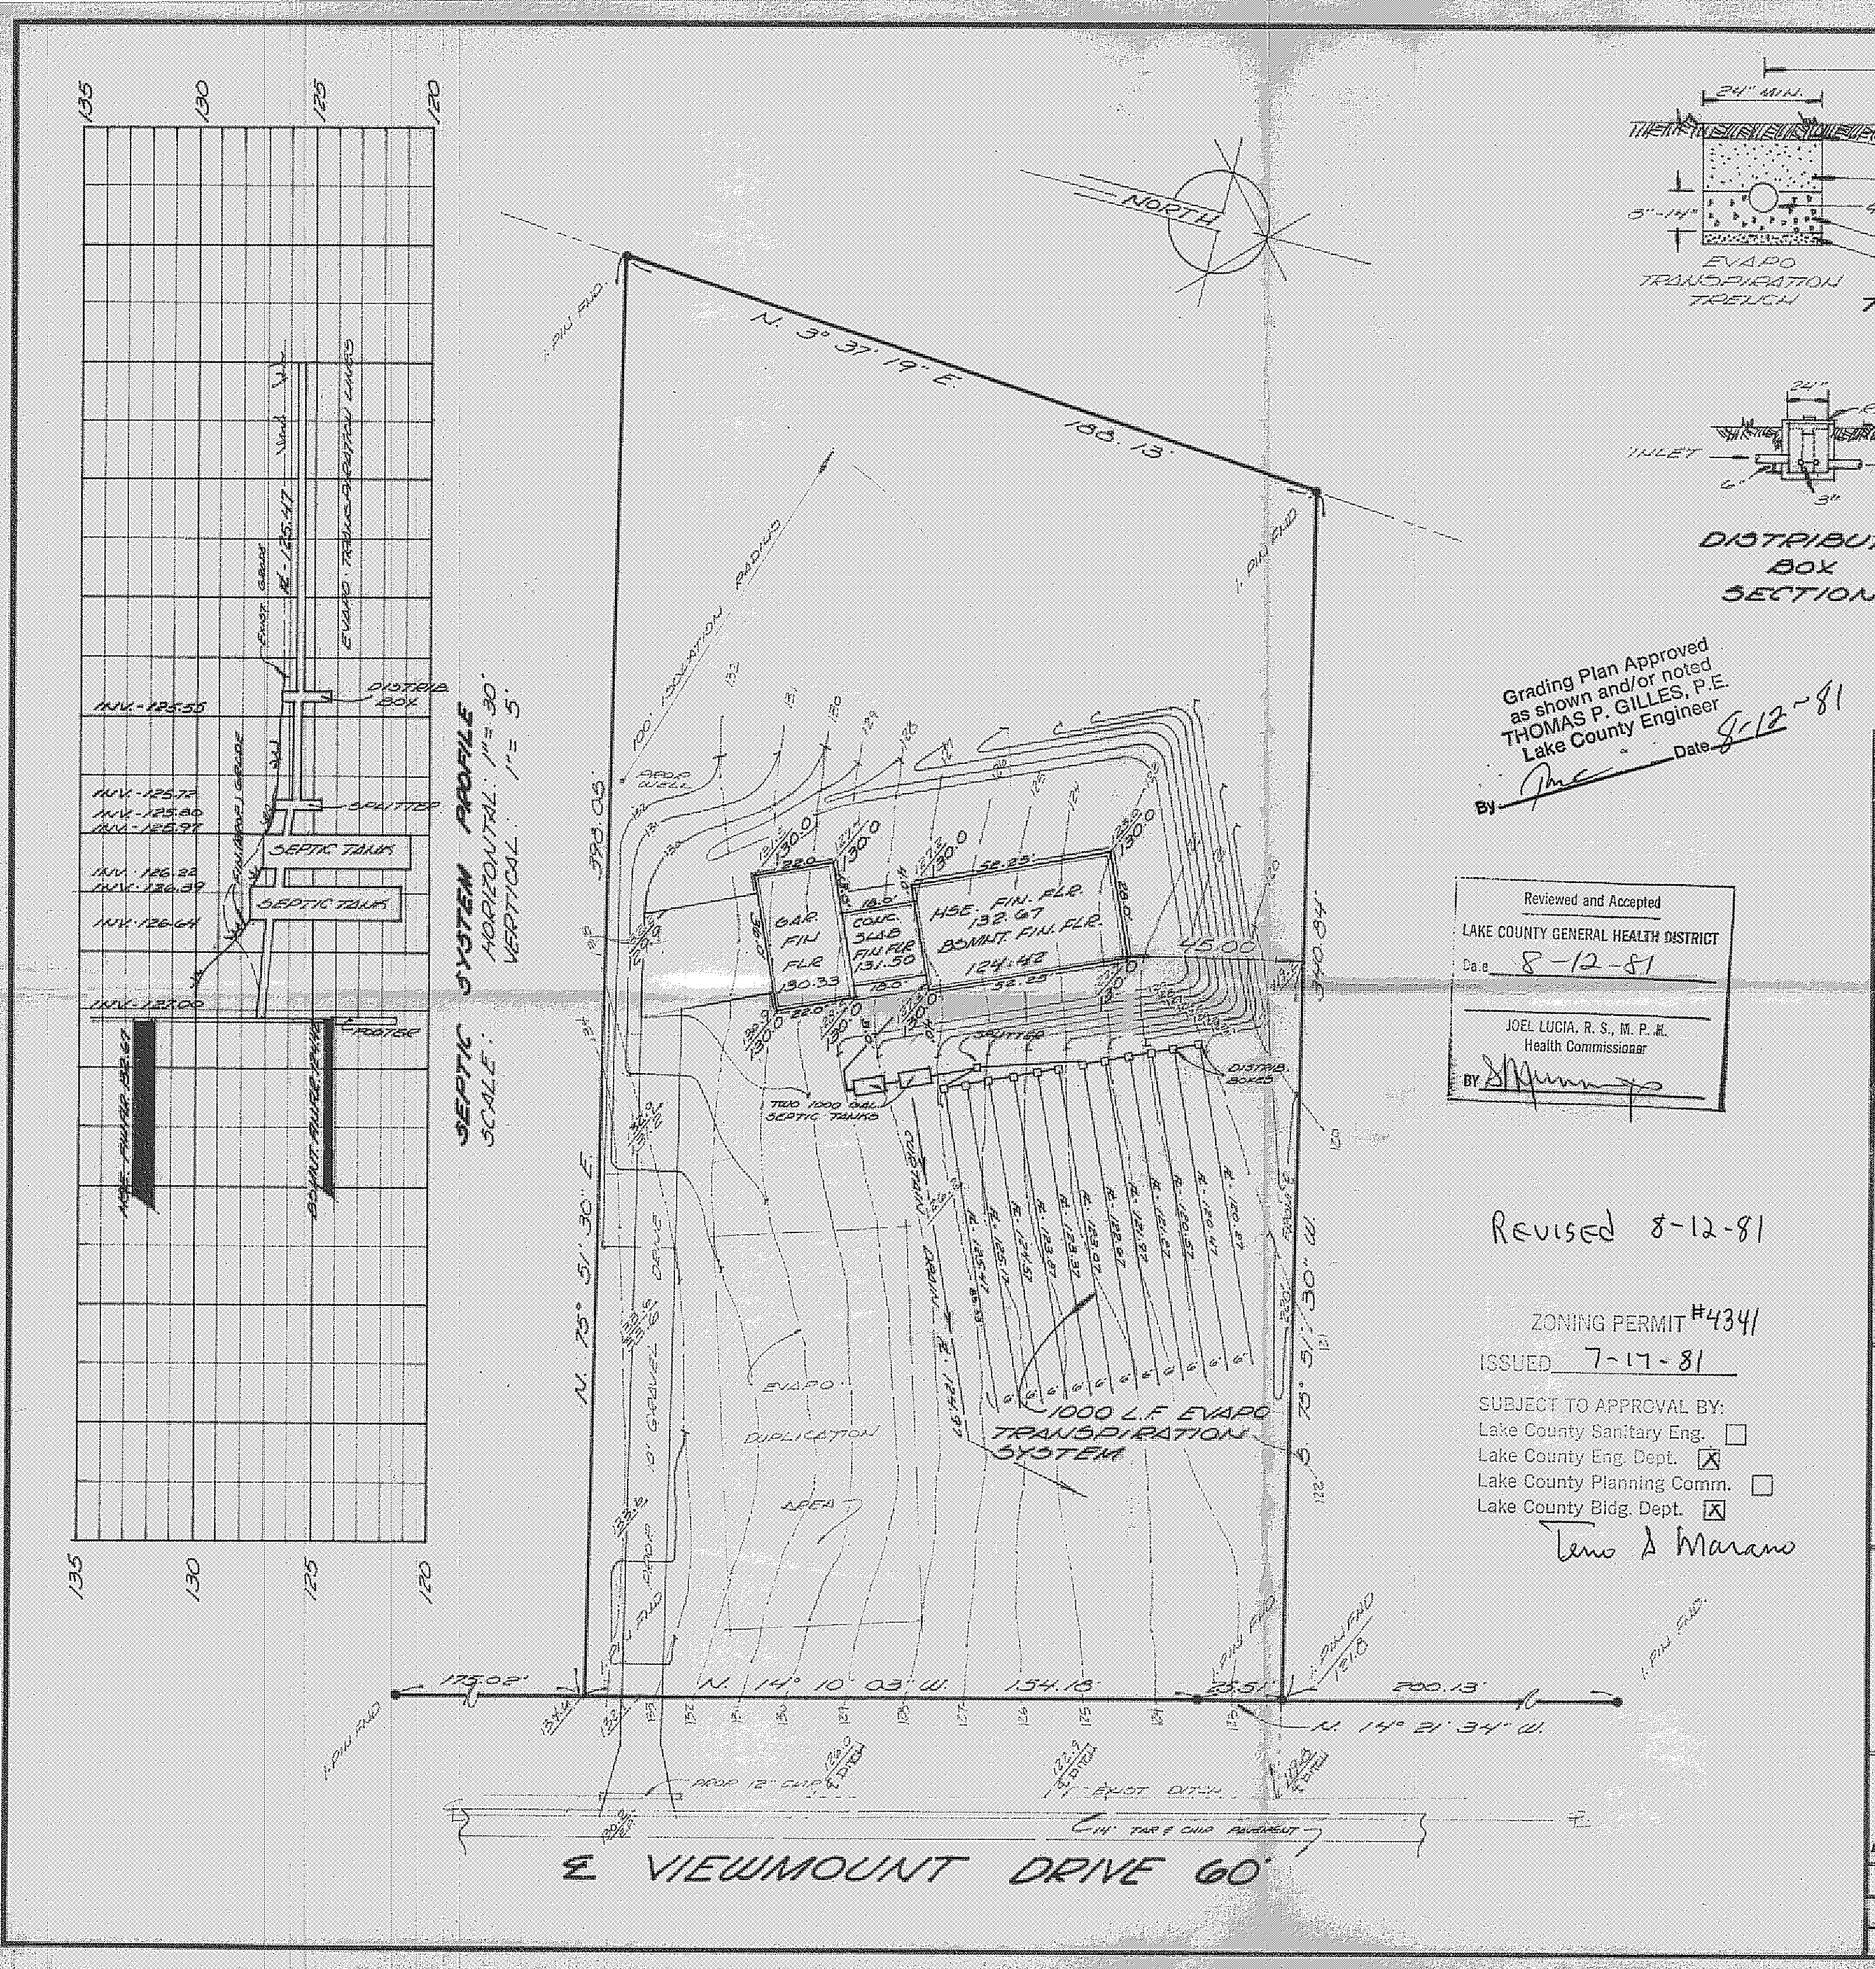

Grading Plan Approved as shown and/or noted
THOMAS P. GILLES, P.E.
Lake County Engineer
By _____ Date 8-12-81

Reviewed and Accepted
LAKE COUNTY GENERAL HEALTH DISTRICT
Date 8-12-81
JOEL LUCIA, R. S., M. P. H.
Health Commissioner
BY _____

REVISED 8-12-81

ZONING PERMIT #4341
ISSUED 7-17-81
SUBJECT TO APPROVAL BY:
Lake County Sanitary Eng. ☐
Lake County Eng. Dept. ☒
Lake County Planning Comm. ☐
Lake County Bldg. Dept. ☒
Terro A Marano

SITE PLAN

CONCORD TWP. LAKE COUNTY, OHIO

for: DENNIS D. SCHULER
CLIENT / OWNER

18030 NEFF ROAD CLEVELAND 44119
ADDRESS / STREET / CITY / ZIP

SUBDIVISION	SUBLOT NO.	LOT	TRACT
		PART No. 11	No. 4

VOLUME	PAGE	STREET
780	1422	VIEWMOUNT DRIVE

PERMANENT PARCEL NO.

CERTIFICATION

THIS PLAT WAS PREPARED BY ME, AND IS CORRECT TO THE BEST OF MY KNOWLEDGE.

William J. Haas — NAME
4793 — REGISTRATION NO.

STATE OF OHIO — WILLIAM J. HAAS — 4793 — REGISTERED SURVEYOR

LEGEND

- SANITARY MANHOLE
- STORM MANHOLE
- INLET OR CATCH BASIN
- HYDRANT
- EXISTING CONTOURS
- PROPOSED CONTOURS
- EXIST. ELEV. 100.00 / 100.00 PROP. ELEV.
- WATER VALVE (GAS)
- WATER METER (GAS)
- AS BUILT ELEVATION (1000)
- INDICATES DIRECTION OF SURFACE DRAINAGE

"AS BUILT" CERTIFICATION

I, HEREBY CERTIFY THAT THE CIRCLED GRADES ARE EXISTING FINISHED GRADES CHECKED IN THE FIELD ON _____, 19____ AND ARE CORRECT TO THE BEST OF MY KNOWLEDGE

NAME _____ REGISTRATION NO. _____

PLAN PREPARED BY
WM. R. GRAY, ASSOCIATES, INC.

REVISIONS	DRAWN BY: C. HODGES	SCALE: 1" = 30'	PHONE NO. 946-1610
	CHECKED BY:	DATE: AUGUST, 1981	DRAWING NO.