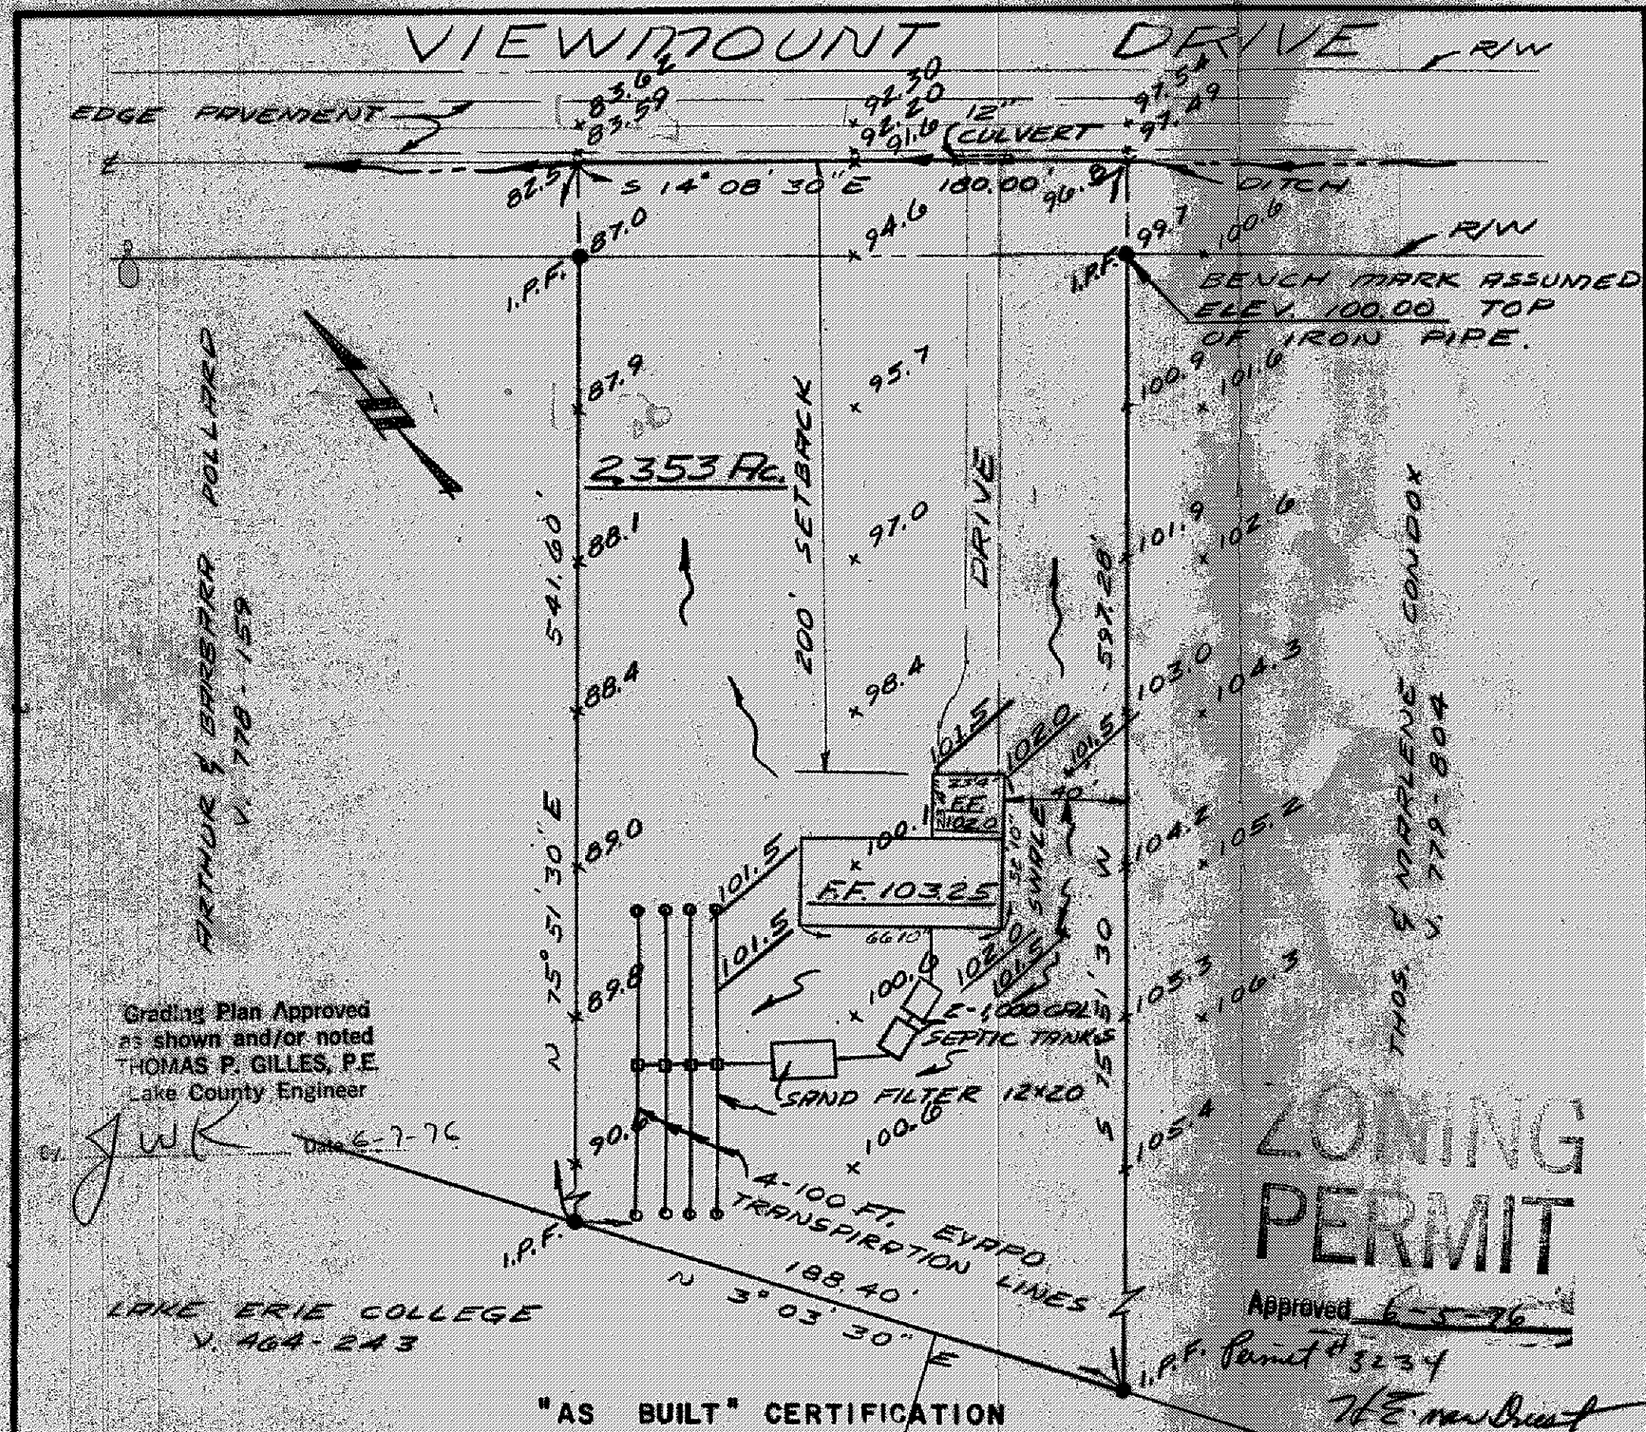

"AS BUILT" CERTIFICATION

I, HEREBY CERTIFY THAT THE CIRCLED GRADES ARE EXISTING FINISH GRADES CHECKED IN FIELD ON _____ 19__ SURVEY IS CORRECT TO THE BEST OF MY KNOWLEDGE AND BELIEF

REGISTERED SURVEYOR NO.

SITE PLAN

CONCORD (TOWNSHIP) LAKE COUNTY, OHIO

FOR MIKE RELJANOVIC (CLIENT, OWNER)

192 W. OVERLOOK, EASTLAKE 44094 (ADDRESS, STREET, CITY, ZIP)

SUBDIVISION	NAME	LOT 11	TRACT 4
VOL-PG.		VOLUME 812	PAGE 721
SUB LOT NO.	STREET	PERM PARCEL 32	STREET VIEWMOUNT

LEGEND

SANITARY MANHOLE	WATER VALVE (GAS)
STORM MANHOLE	WATER METER (GAS)
INLET OR CATCH BASIN	AS BUILT ELEVATION 100.0
HYDRANT	INDICATES DIRECTION OF SURFACE DRAINAGE
EXISTING CONTOURS	
PROPOSED CONTOURS	
EXIST. ELEV. 100.0 / 100.0 PROP ELEV.	

DESIGN CERTIFICATION

THIS PLAT WAS PREPARED BY ME, AND IS CORRECT TO THE BEST OF MY KNOWLEDGE AND BELIEF

REGISTERED SURVEYOR NO. 4785

CHECK LIST

DIMENSIONS	WATER MAIN SIZE LOCATION
BEARING	SAN. SEWER SIZE % GR. LOC.
TIE TO NEAREST STREET	SAN. MH. CAST ELEV INV ELEV
SUBLOT NO. PARCEL NO.	SAN. CONN SIZE LOC. DEPTH
SURROUNDING OWNERS	STORM SEWER SIZE % GR. LOC.
BLDG DIMENSION FIN GR.	STORM MH. CAST ELEV. INV. ELEV.
BLDG TIES FLR. GRADES	PAVT TYPE GRADE CURBS
APRON TYPE WIDTH THICKNESS	GASLINE LOC. SIZE PRESSURE
SIDEWALK TYPE WIDTH THICKNESS	SEPTIC TANK SIZE LOC.
CULVERT TYPE DIA LENGTH	WELL LOCATION

PLAN PREPARED

COLPETZER · WOODS CONSULTANTS INC.
CONSULTING ENGINEERS & SURVEYORS
180 S. STATE STREET
PAINESVILLE, OHIO 44077
TEL: 357-7569

REVISIONS NO	DATE	BY	DRAWN BY	SCALE 1"=50'	DRAWING NUMBER
1			CHK'D	DATE	F.B. 290 PG. 52 76/127
2			CREW CHIEF L.L.	APPD	