LEGEND

- = IRON PIN FND
- = IRON PIN SET
- = IRON PIPE FND
- GV = GAS VALVE
- = GAS METER
- = POWER POLE
- = POWER POLE W/ TRANSFORMER
- = GUY WIRE
- = CATCH BASIN
- = LIGHT POLE
- = TREE (SEE PAGE 2 FOR MORE INFORMATION)

EXISTING GRADE

- W = WELL

ASPHALT PAVEMENT

NEW RESIDENCE - MAIN FLOOR LEVEL

PERVIOUS SIDEWALK PAVEMENT

STONE PATIO PAVEMENT

ALL SITE INFORMATION ON DRAWINGS CE-101 AND CE-102 ARE BASED UPON SITE SURVEY INFORMATION FROM AZTECH ENGINEERING AND SURVEYING DRAWINGS DATED 09-07-07 SHEETS 1 AND 2 FOR MAUREEN GREICIUS TRUSTEE 9120 MARTIN ROAD KIRTLAND, OHIO

BEARINGS ARE TO AN ASSUMED MERIDIAN AND ARE USED TO DENOTE ANGLES ONLY

ALL IRON PINS SET ARE 5/8" x 30" REBAR CAPPED AZTECH #8249

SIZE AND LOCATION OF EXISTING WATER LINE AND GAS LINE ON THE PROPERTY IS UNKNOWN

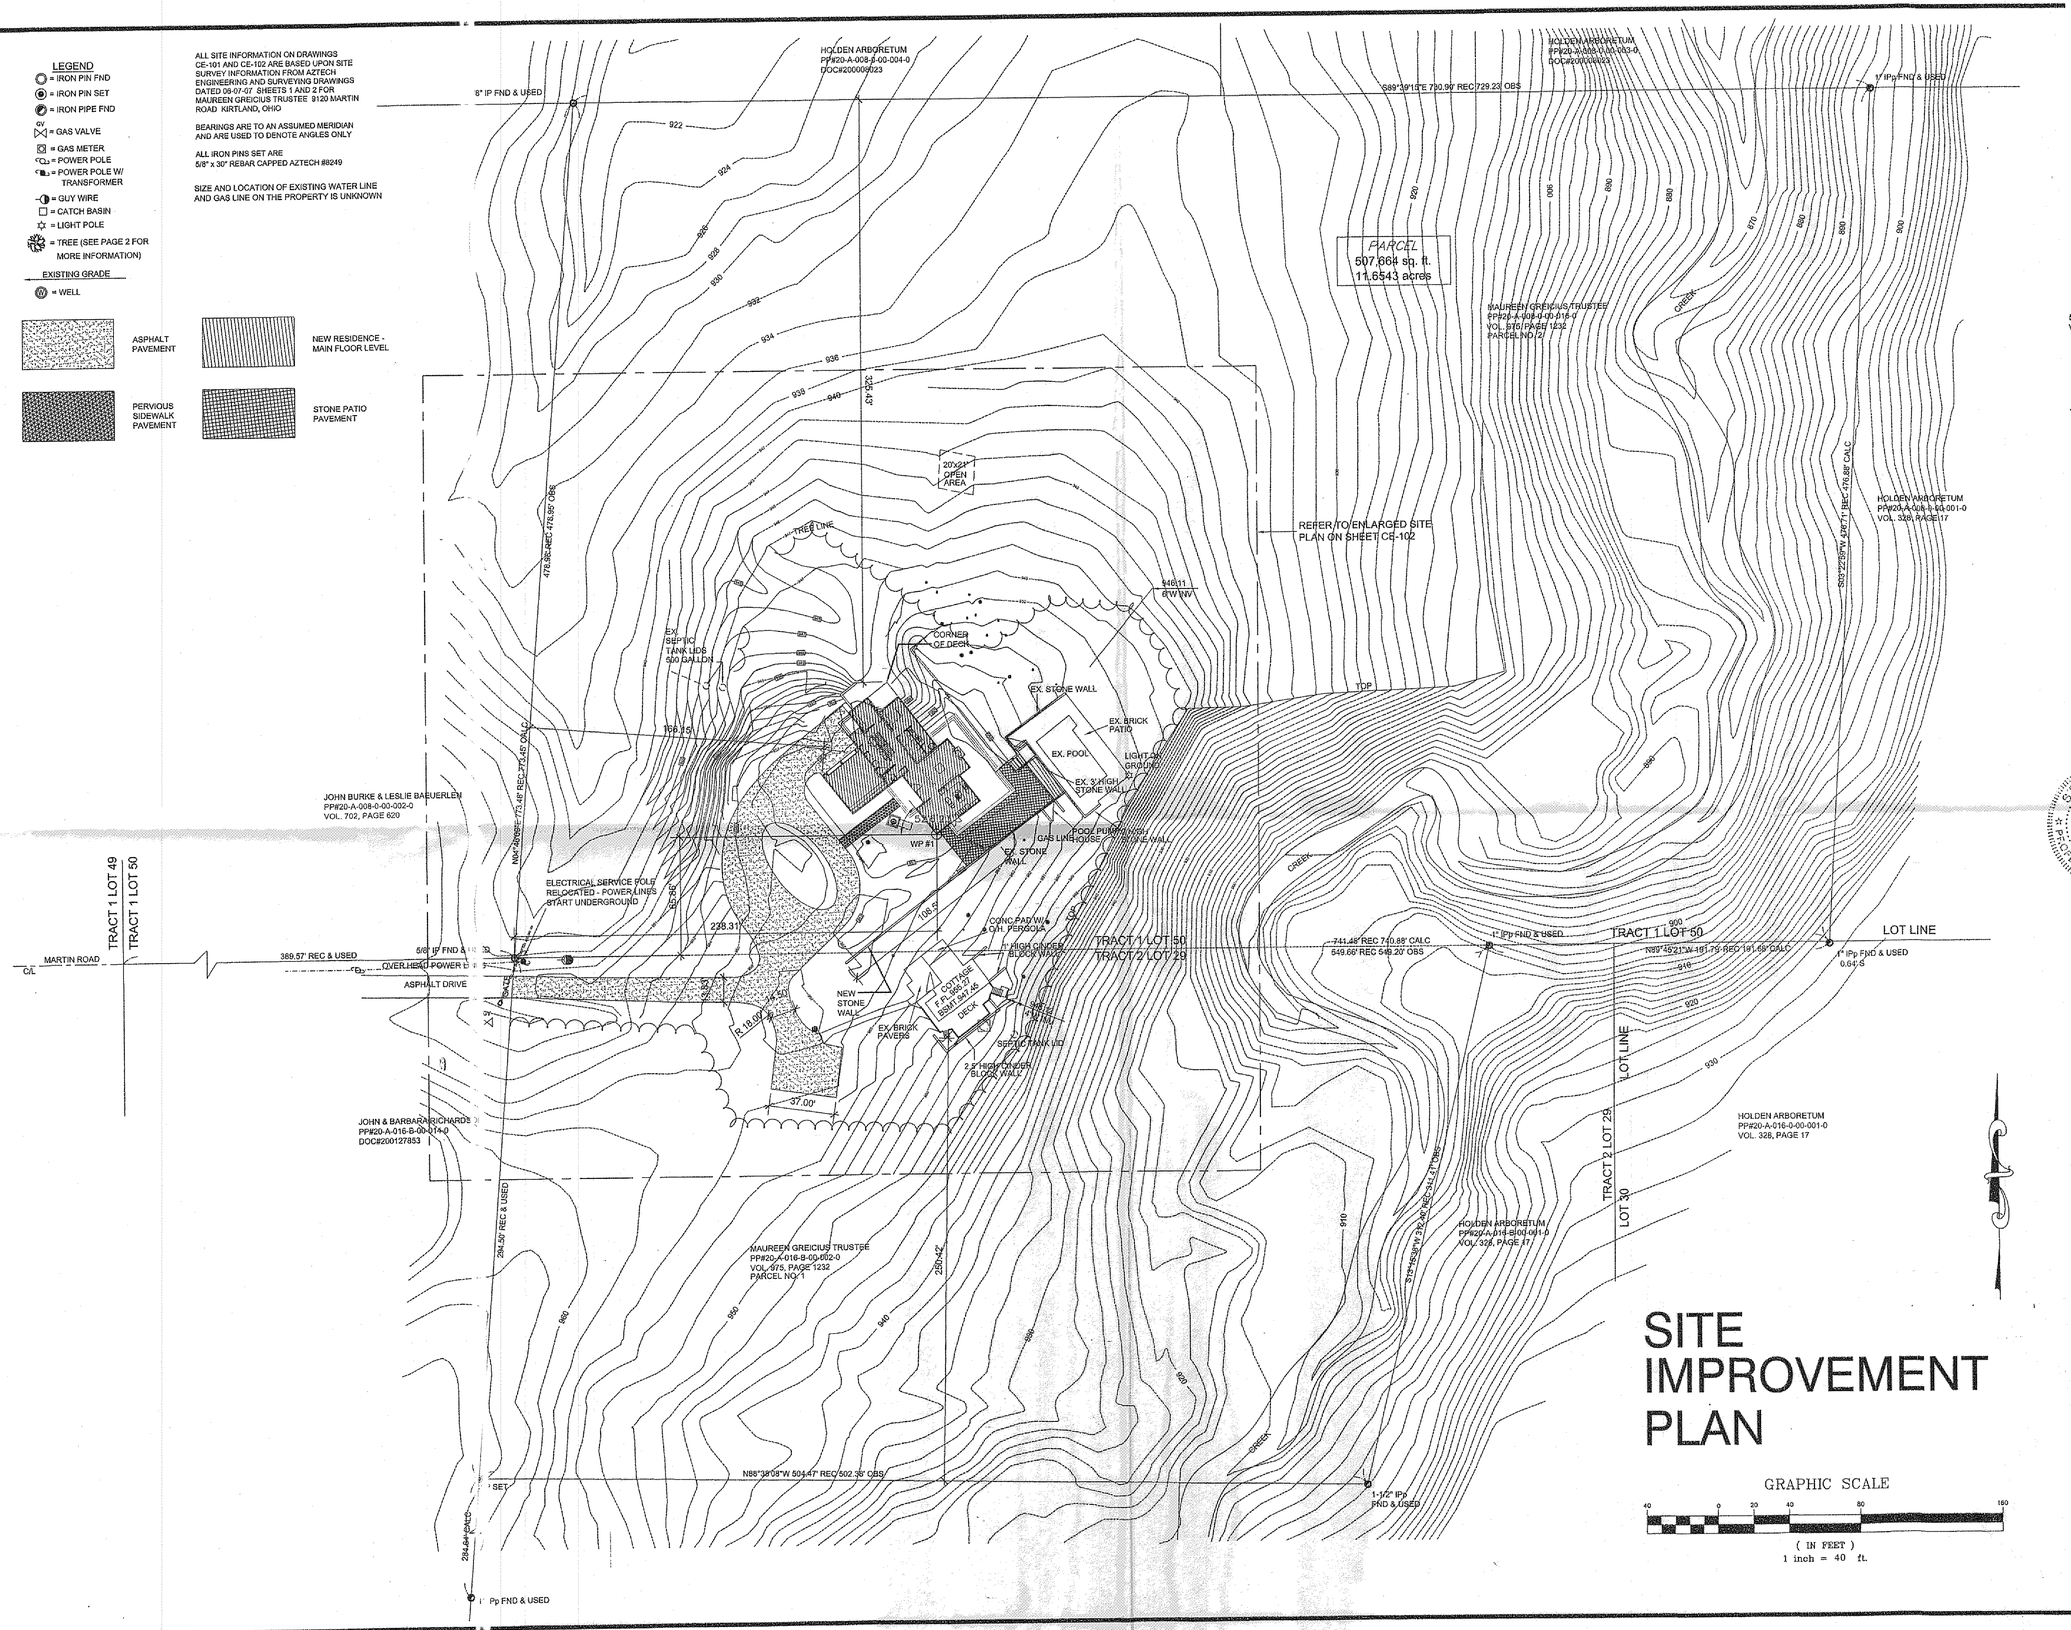

SITE IMPROVEMENT PLAN

ISSUED / REVISED

NO.	DATE	DESCRIPTION
1	04-27-11	PERMIT
2	05-23-11	PERMIT REVIEW COMMENTS
3	06-24-11	REVISED PER COUNTY ENGINEER

5425 WARNER ROAD - SUITE 12
VALLEY VIEW, OHIO 44125
440-602-9071 FAX: 216-369-0259
AZTECH
ENGINEERING and SURVEYING
Civil Engineering · Land Surveying

I CERTIFY THAT THIS PLAN WAS PREPARED BY ME AND IS CORRECT TO THE BEST OF MY KNOWLEDGE AND BELIEF

STAN R. LOCH P.E. #63332 — DATE 4-27-11

STATE OF OHIO — STAN R. LOCH 8249 — REGISTERED PROFESSIONAL SURVEYOR

STATE OF OHIO — STAN LOCH E 63332 — REGISTERED PROFESSIONAL ENGINEER

Greicius Residence

9120 Martin Lane
Kirtland, Ohio 44094

Blatchford Architects

John Hall Roush
ARCHITECT

12429 Cedar Road
Cleveland Heights, Ohio
44106
216 /421-2050
fax 216 /421-5915

SITE IMPROVEMENT PLAN

CD

CE-101