Stormwater Management Plan
Approved as shown and/or noted
JAMES R. GILLS, P.E.
County Drainage Engineer
By L.S. Date 6-1-09

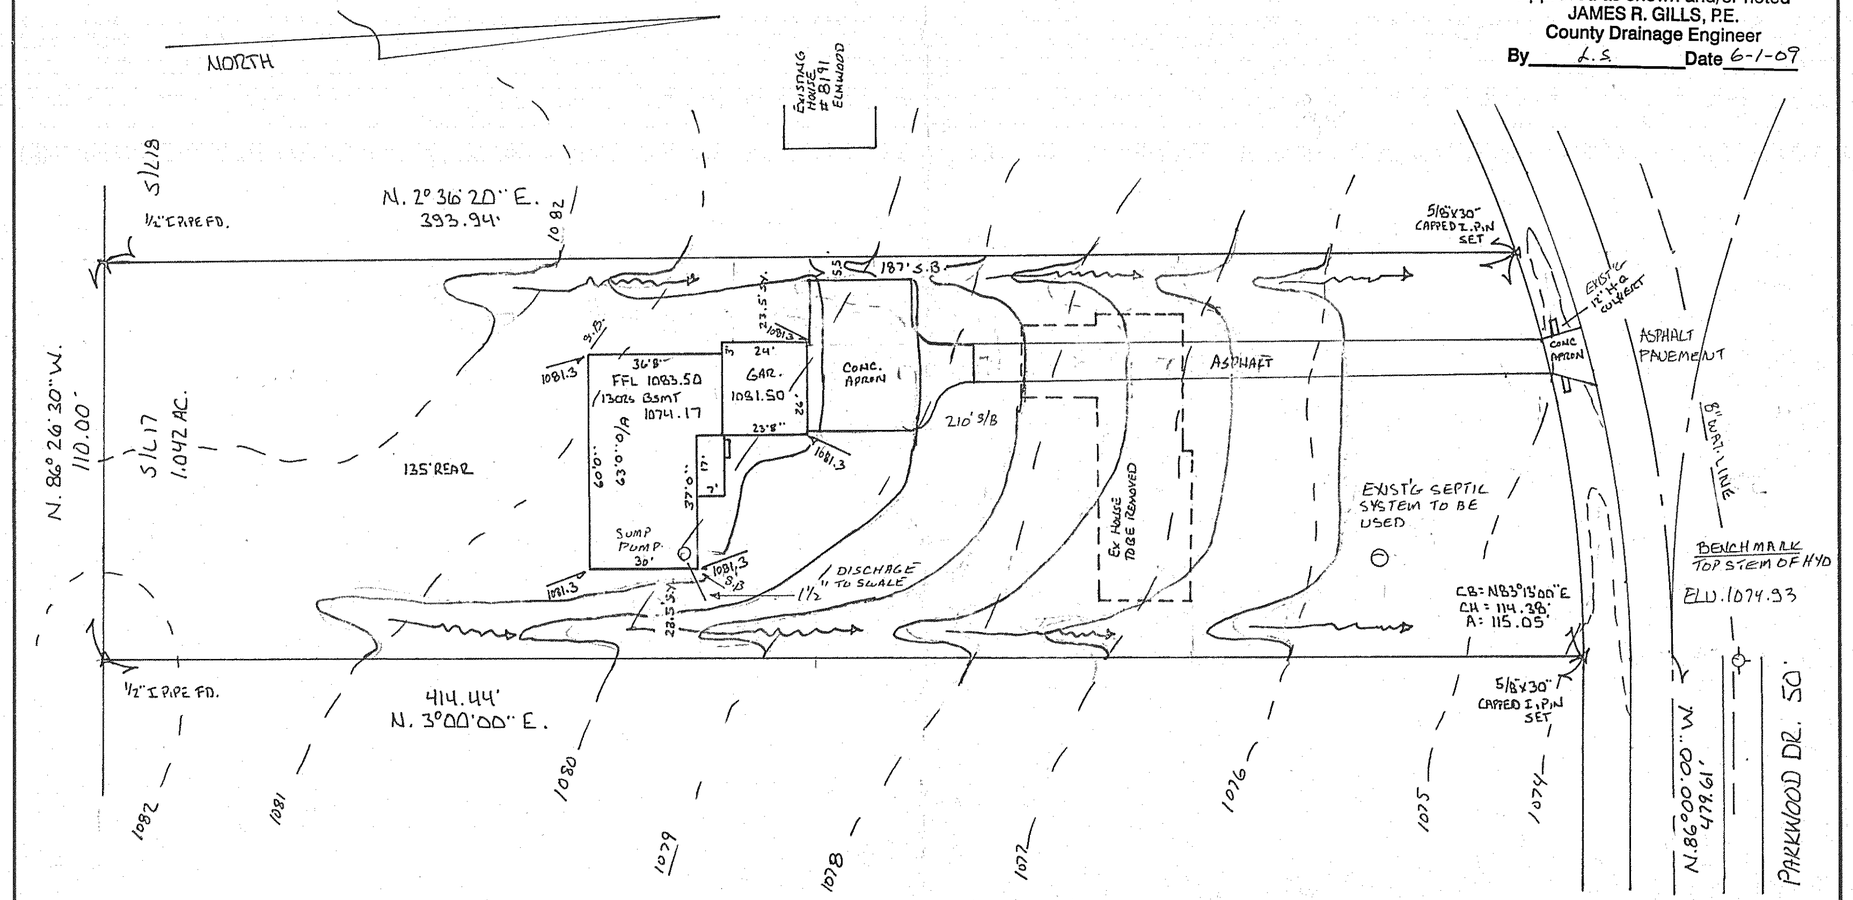

EXISTING - - - - GRADES
PROPOSED ———

NOTE: CONTRACTOR TO FIELD LOCATE EXIST'G WATER CONN. UPGRADE TO 1" COPPER

STATE OF OHIO
JOHN CLOUD
EXONIECZNY
9-6330
REGISTERED SURVEYOR

SITE PLAN FOR 8
AMANDA SMITH
8190 PARKWOOD

SCALE: 1" = 30'	APPROVED BY	DRAWN BY FJH
DATE: MAY 2009		

BEING SUBLOT 17 IN THE GILDER VIEW ESTATES No. 2
RECORDED IN PLAT VOL J. PAGE 72 L.C.R.P.
CITY OF KIRTLAND - COUNTY OF LAKE - STATE OF OHIO

DRAWING NUMBER
09-2916

NATIONAL PRINTFAST NO. 185A-12X18