Zoning Permit # 2419
issued 11-11-72

SITE PLAN

CONCORD TOWNSHIP — LAKE COUNTY, OHIO

for BRADLEY C. TABBERT
CLIENT — OWNER

ADDRESS — STREET — CITY — ZIP

CASCADE VALLEY EST. SUBDIVISION L-185 VOL-PG NAME
13-14 SUBLOT NO — CASCADE RD STREET

LOT — TRACT
VOLUME — PAGE
DEED PARCEL # — STREET

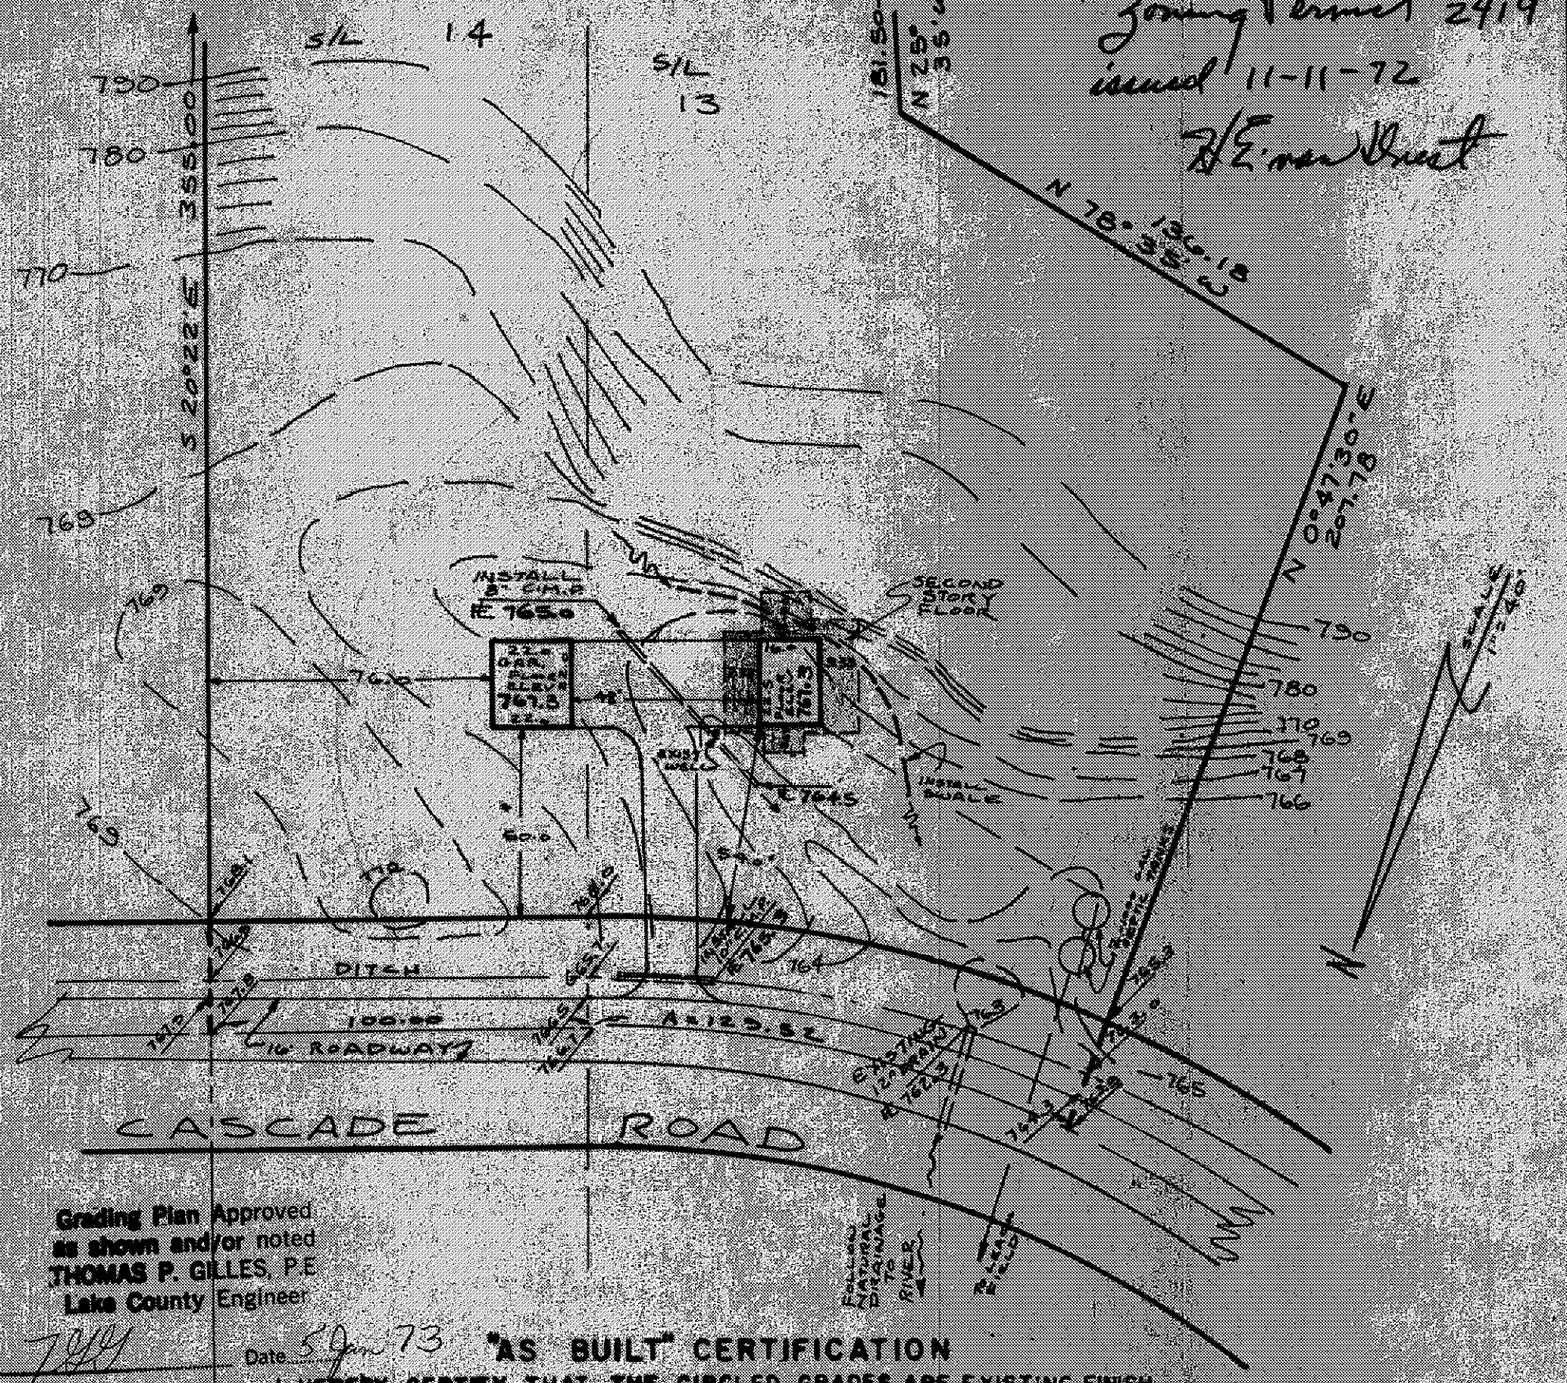

LEGEND

SANITARY MANHOLE	WATER VALVE (GAS)
STORM MANHOLE	WATER METER (GAS)
INLET OR CATCH BASIN	AS BUILT ELEVATION
HYDRANT	
EXISTING CONTOURS	
PROPOSED CONTOURS	
EXIST. ELEV. 100.0	100.0 PROP ELEV

REMARKS

ALL BOUNDARY DATA SHOWN WAS OBTAINED FROM (DEEDS, RECORDED SUBDIVISION PLAT, OR OTHER PUBLIC RECORDS)

DESIGN CERTIFICATION

THIS PLAT WAS PREPARED BY ME, AND IS CORRECT TO THE BEST OF MY KNOWLEDGE AND BELIEF

Richard J. Bibler — PS # 5244
NAME — SURVEYOR REGISTRATION NO.

CHECK LIST

- DIMENSIONS
- BEARINGS
- TIE TO NEAREST STREET
- SUBLOT NO PARCEL NO
- SURROUNDING OWNERS
- BLDG DIMENSIONS FIN GR
- BLDG TIES FLR GRADES
- APRON TYPE WIDTH THICKNESS
- SIDEWALK TYPE WIDTH THICKNESS
- CULVERT TYPE DIA LENGTH
- WATER MAIN SIZE LOCATION
- SAN SEWER SIZE % GR LOC
- SAN MH CAST ELEV INV ELEV
- SAN CONN SIZE LOC DEPTH
- STORM SEWER SIZE % GR LOC
- STORM MH CAST ELEV INV ELEV
- PAVT TYPE GRADE CURBS
- GAS LINE LOC SIZE PRESSURE
- SEPTIC TANK SIZE LOC
- WELL LOCATION

Grading Plan Approved as shown and/or noted
THOMAS P. GILLES, P.E.
Lake County Engineer
By _____ Date 5 Jan 73

"AS BUILT" CERTIFICATION

I, HEREBY CERTIFY THAT THE CIRCLED GRADES ARE EXISTING FINISH GRADES CHECKED IN FIELD ON _____ 19__ BY SURVEYING AND ARE CORRECT TO THE BEST OF MY KNOWLEDGE AND BELIEF

REGISTERED SURVEYOR — REG NO

REVISIONS		
NO	DATE	BY
1		
2		
3		
4		
5		

PLAN PREPARED BY:
DEBEVEC-SALO & ASSOC., INC.
NAME
130 EAST JACKSON ST. PAINESVILLE
ADDRESS

DRAWN BY RJB	SCALE 1"=40'	PHONE NO
CHK'D RJB	DATE Dec. 29 72	DRAWING NO 3810
CREW CHIEF	APP'D	