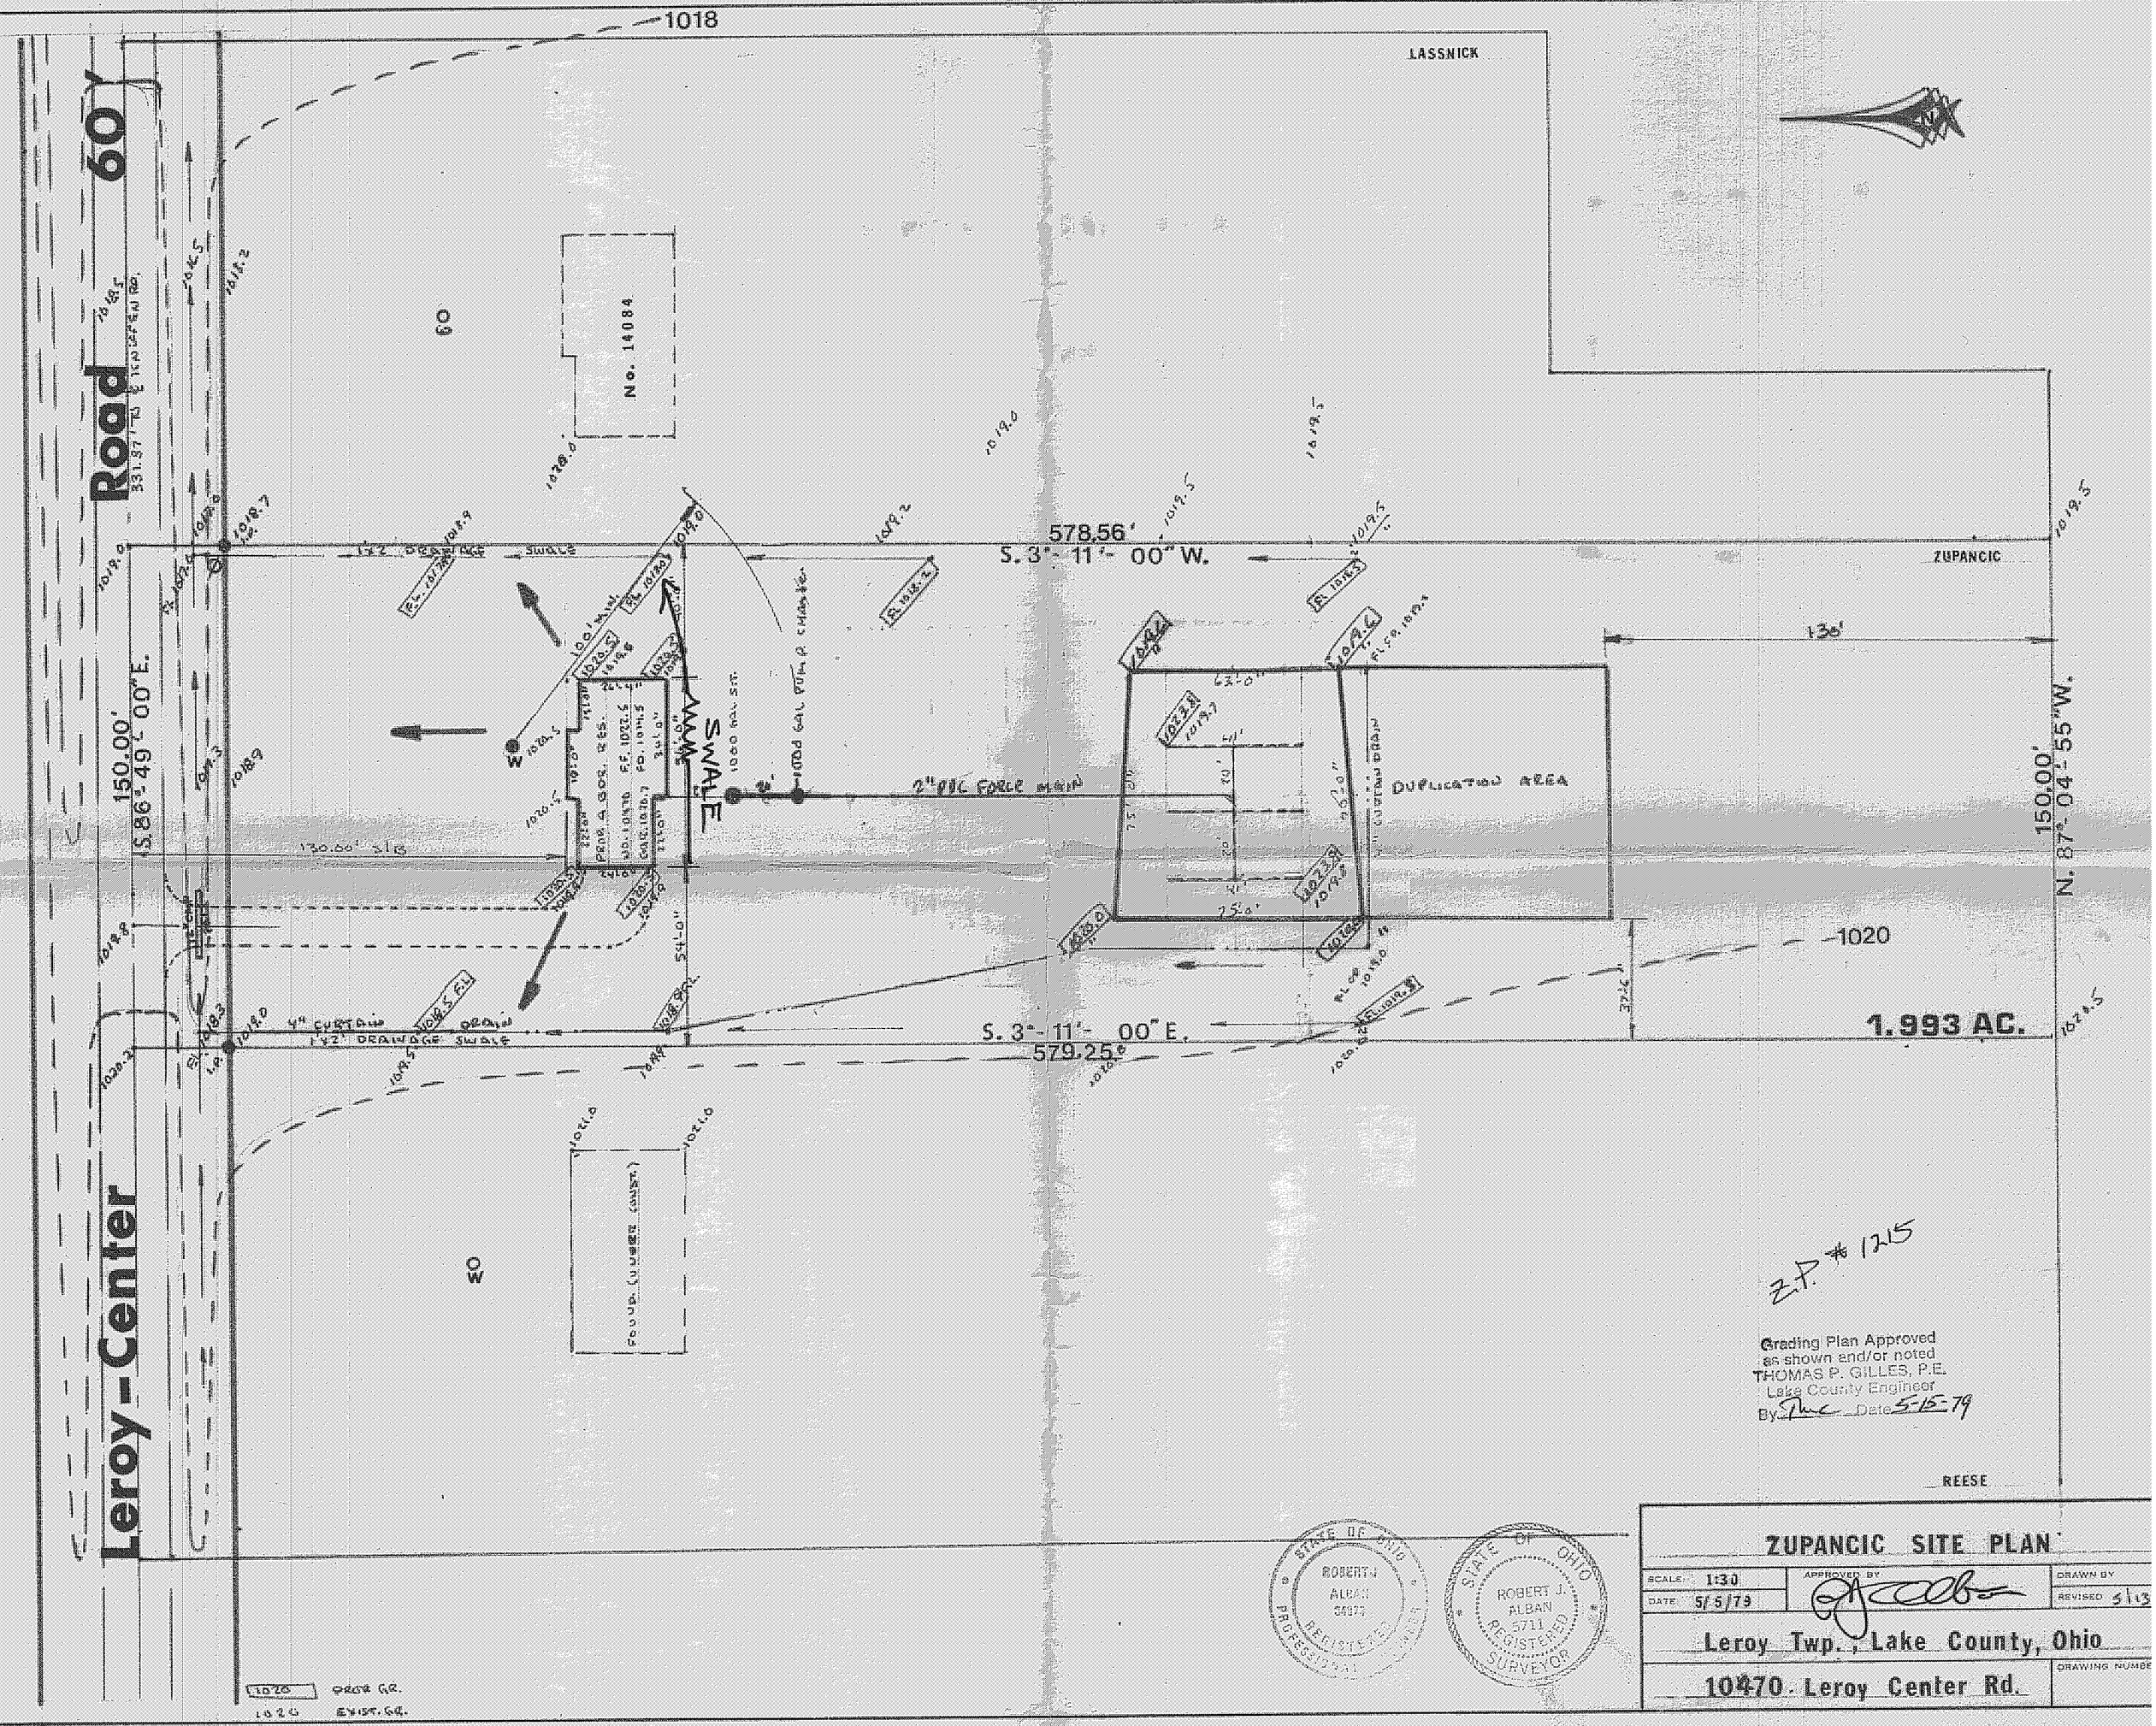

Leroy-Center Road 60'
1018
LASSNICK
ZUPANCIC
No. 14084
578.56'
S. 3°-11'-00" W.
S. 3°-11'-00" E.
579.25'
150.00'
S. 86°-49'-00" E.
150.00'
N. 87°-04'-55" W.
130'
1020
1.993 AC.
SWALE
2" PVC FORCE MAIN
DUPLICATION AREA
4" CURTAIN DRAIN
1'x2' DRAINAGE SWALE
130.00' S/B
Z.P. # 1215
Grading Plan Approved as shown and/or noted
THOMAS P. GILLES, P.E.
Lake County Engineer
By Date 5-15-79
REESE
STATE OF OHIO ROBERT J. ALBAN 34873 REGISTERED PROFESSIONAL ENGINEER
STATE OF OHIO ROBERT J. ALBAN 5711 REGISTERED SURVEYOR
1020 PROP. GR.
1020 EXIST. GR.
ZUPANCIC SITE PLAN
SCALE 1:30
DATE 5/5/79
APPROVED BY
DRAWN BY
REVISED 5/13
Leroy Twp., Lake County, Ohio
10470 Leroy Center Rd.
DRAWING NUMBER