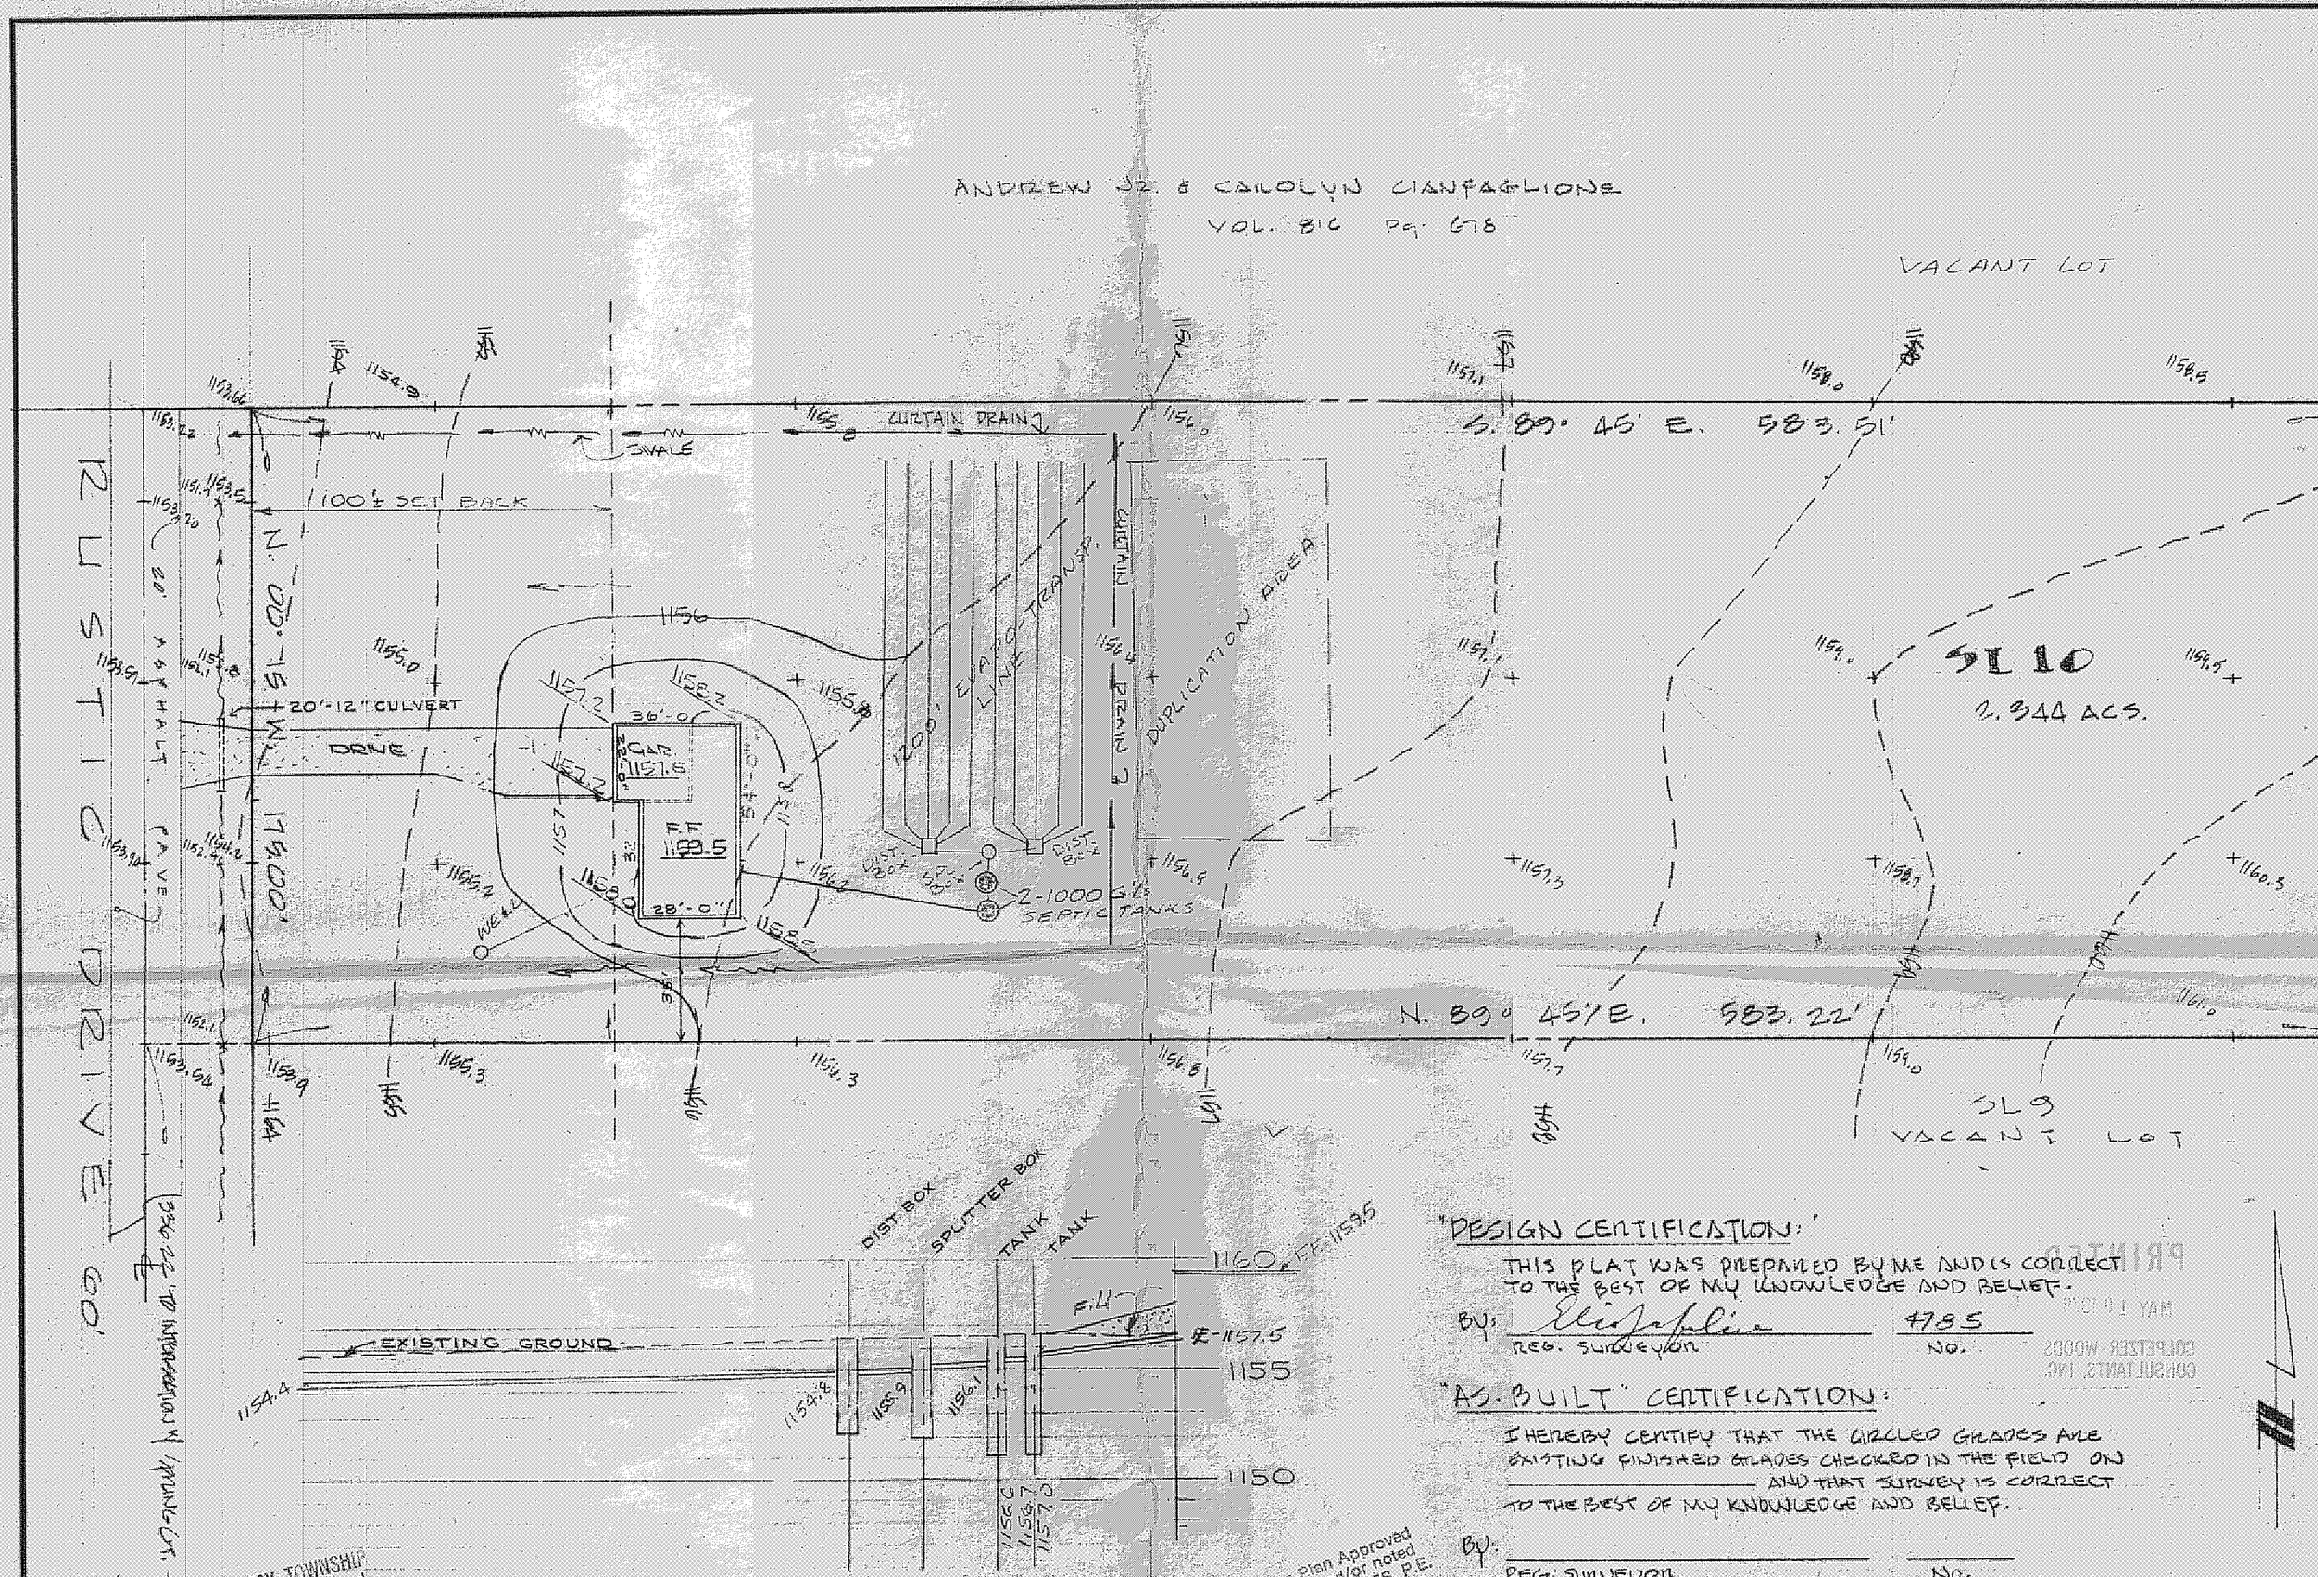
ANDREW JR. & CAROLYN CIANFAGLIONE
VOL. 816 Pg. 678
VACANT LOT
S. 89° 45' E. 583.51'
N. 89° 45' E. 583.22'
SL 10
2.344 ACS.
SL 9
VACANT LOT
CURTAIN DRAIN
SWALE
100'± SET BACK
N. 00° 15' W. 175.00'
20'-12" CULVERT
DRIVE
GAR. 1157.5
F.F. 1159.5
36'-0"
28'-0"
1200' EVAPO-TRANSP. LINE
DUPLICATION AREA
2-1000 G'ls SEPTIC TANKS
WELL
RUSTIC DRIVE
60'
DIST. BOX
SPLITTER BOX
TANK
TANK
EXISTING GROUND
1160
1155
1150
1154.4
1154.8
1155.9
1156.1
1156.6
1156.7
1157.0
1157.5
F.F. 1159.5
"DESIGN CERTIFICATION:"
THIS PLAT WAS PREPARED BY ME AND IS CORRECT TO THE BEST OF MY KNOWLEDGE AND BELIEF.
BY: REG. SURVEYOR 4785 NO.
"AS-BUILT" CERTIFICATION:
I HEREBY CERTIFY THAT THE CIRCLED GRADES ARE EXISTING FINISHED GRADES CHECKED IN THE FIELD ON _____ AND THAT SURVEY IS CORRECT TO THE BEST OF MY KNOWLEDGE AND BELIEF.
BY: REG. SURVEYOR NO.
BENCH MARK: N.W. CORNER CONC. HEADWALL @ STA. 14+00 WEST SIDE EL. 1151.75
LEROY TOWNSHIP
Zoning Approved
#1211 25 Apr 79
Zoning Inspector
Grading Plan Approved as shown and/or noted
THOMAS P. GILLES, P.E.
Lake County Engineer
By Date 6-8-79
SEPTIC SYSTEM PROFILE
SCALE: V. = 1" = 5'
REVISED 5-10-79 RAISED HSE. ELEV.
REVISED 4-23-79 ELIMINATED PUMP
REVISED 4-4-79 MOVED EVAPO. SYSTEM IN BACK
SITE PLAN FOR:
ANDREW CIANFAGLIONE
BEING SUBLOT NO. 10 IN HIGHLAND TRAILS SUBD
LEROY TWP. LAKE COUNTY OHIO
DATE FEB. 1979
SCALE 1" = 30'
DRAWN BY
CH'K'D BY
F.B.# 331 PG. 62
COLPETZER · WOODS
CONSULTANTS, INC.
MENTOR, OHIO 44060
SHEET 1
CONTRACT 78