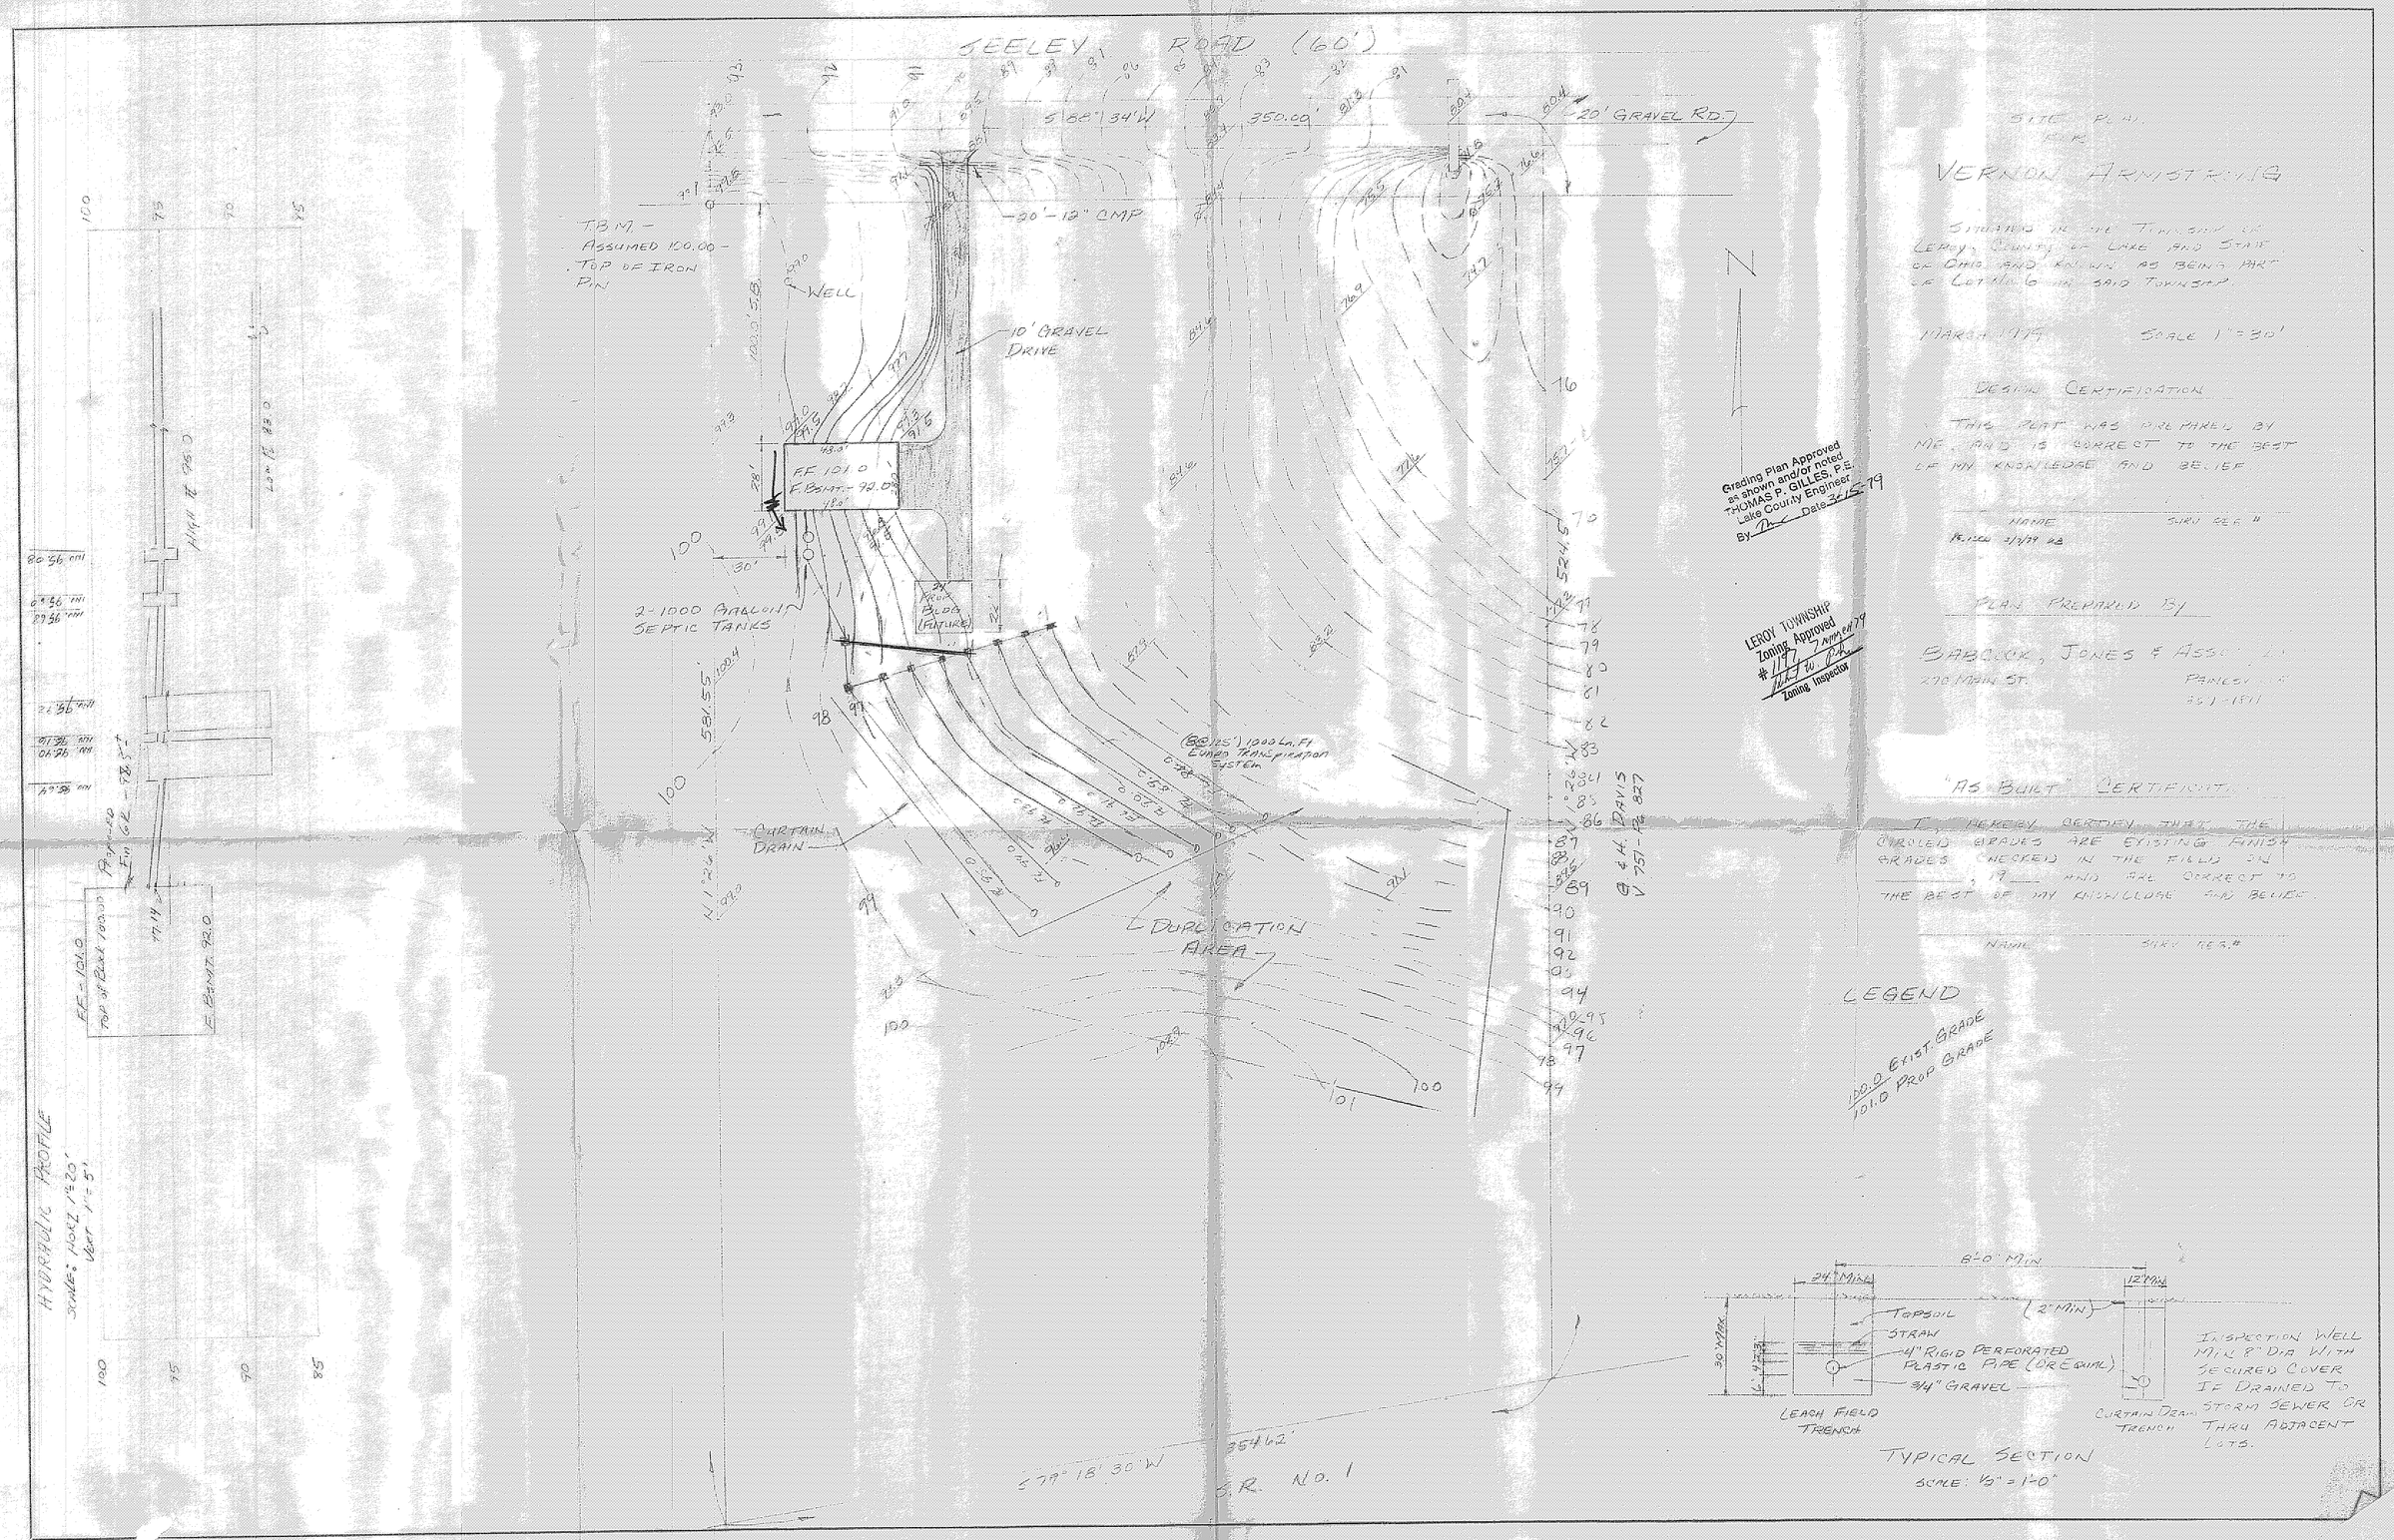
SEELEY ROAD (60')
S 88° 34' W
350.00'
20' GRAVEL RD.
20'-12" CMP
T.B.M. - ASSUMED 100.00 - TOP OF IRON PIN
WELL
10' GRAVEL DRIVE
F.F. 101.0
F.BSMT. 92.0
2-1000 GALLON SEPTIC TANKS
CURTAIN DRAIN
DUPLICATION AREA
(8@125') 1000 Ln. Ft. EUMPO TRANSPIRATION SYSTEM
G & H. DAVIS V 751-Pg 827
S 79° 18' 30" W
354.62'
S.R. NO. 1
HYDRAULIC PROFILE
SCALE: HORZ 1"=20' VERT 1"=5'
N
Grading Plan Approved as shown and/or noted THOMAS P. GILLES, P.E. Lake County Engineer By Date 3-15-79
LEROY TOWNSHIP Zoning Approved # 1197 7 MAR 79 Zoning Inspector
SITE PLAN FOR
VERNON ARMSTRONG
SITUATED IN THE TOWNSHIP OF LEROY, COUNTY OF LAKE AND STATE OF OHIO AND KNOWN AS BEING PART OF LOT NO. 6 IN SAID TOWNSHIP.
MARCH 1979
SCALE 1"=30'
DESIGN CERTIFICATION
THIS PLAT WAS PREPARED BY ME, AND IS CORRECT TO THE BEST OF MY KNOWLEDGE AND BELIEF.
NAME
SURV REG #
PLAN PREPARED BY
BABCOCK, JONES & ASSOC. LTD.
270 MAIN ST.
PAINESVILLE
"AS BUILT" CERTIFICATION
I, HEREBY CERTIFY THAT THE CIRCLED GRADES ARE EXISTING FINISH GRADES CHECKED IN THE FIELD ON _____, 19__ AND ARE CORRECT TO THE BEST OF MY KNOWLEDGE AND BELIEF.
NAME
SURV REG #
LEGEND
100.0 EXIST. GRADE
101.0 PROP GRADE
8'-0" MIN
24" MIN
12" MIN
(2" MIN)
TOPSOIL
STRAW
4" RIGID PERFORATED PLASTIC PIPE (OR EQUAL)
3/4" GRAVEL
30" MAX
LEACH FIELD TRENCH
CURTAIN DRAIN TRENCH
INSPECTION WELL MIN 8" DIA WITH SECURED COVER IF DRAINED TO STORM SEWER OR THRU ADJACENT LOTS.
TYPICAL SECTION
SCALE: 1/2"=1'-0"