SEELY ROAD

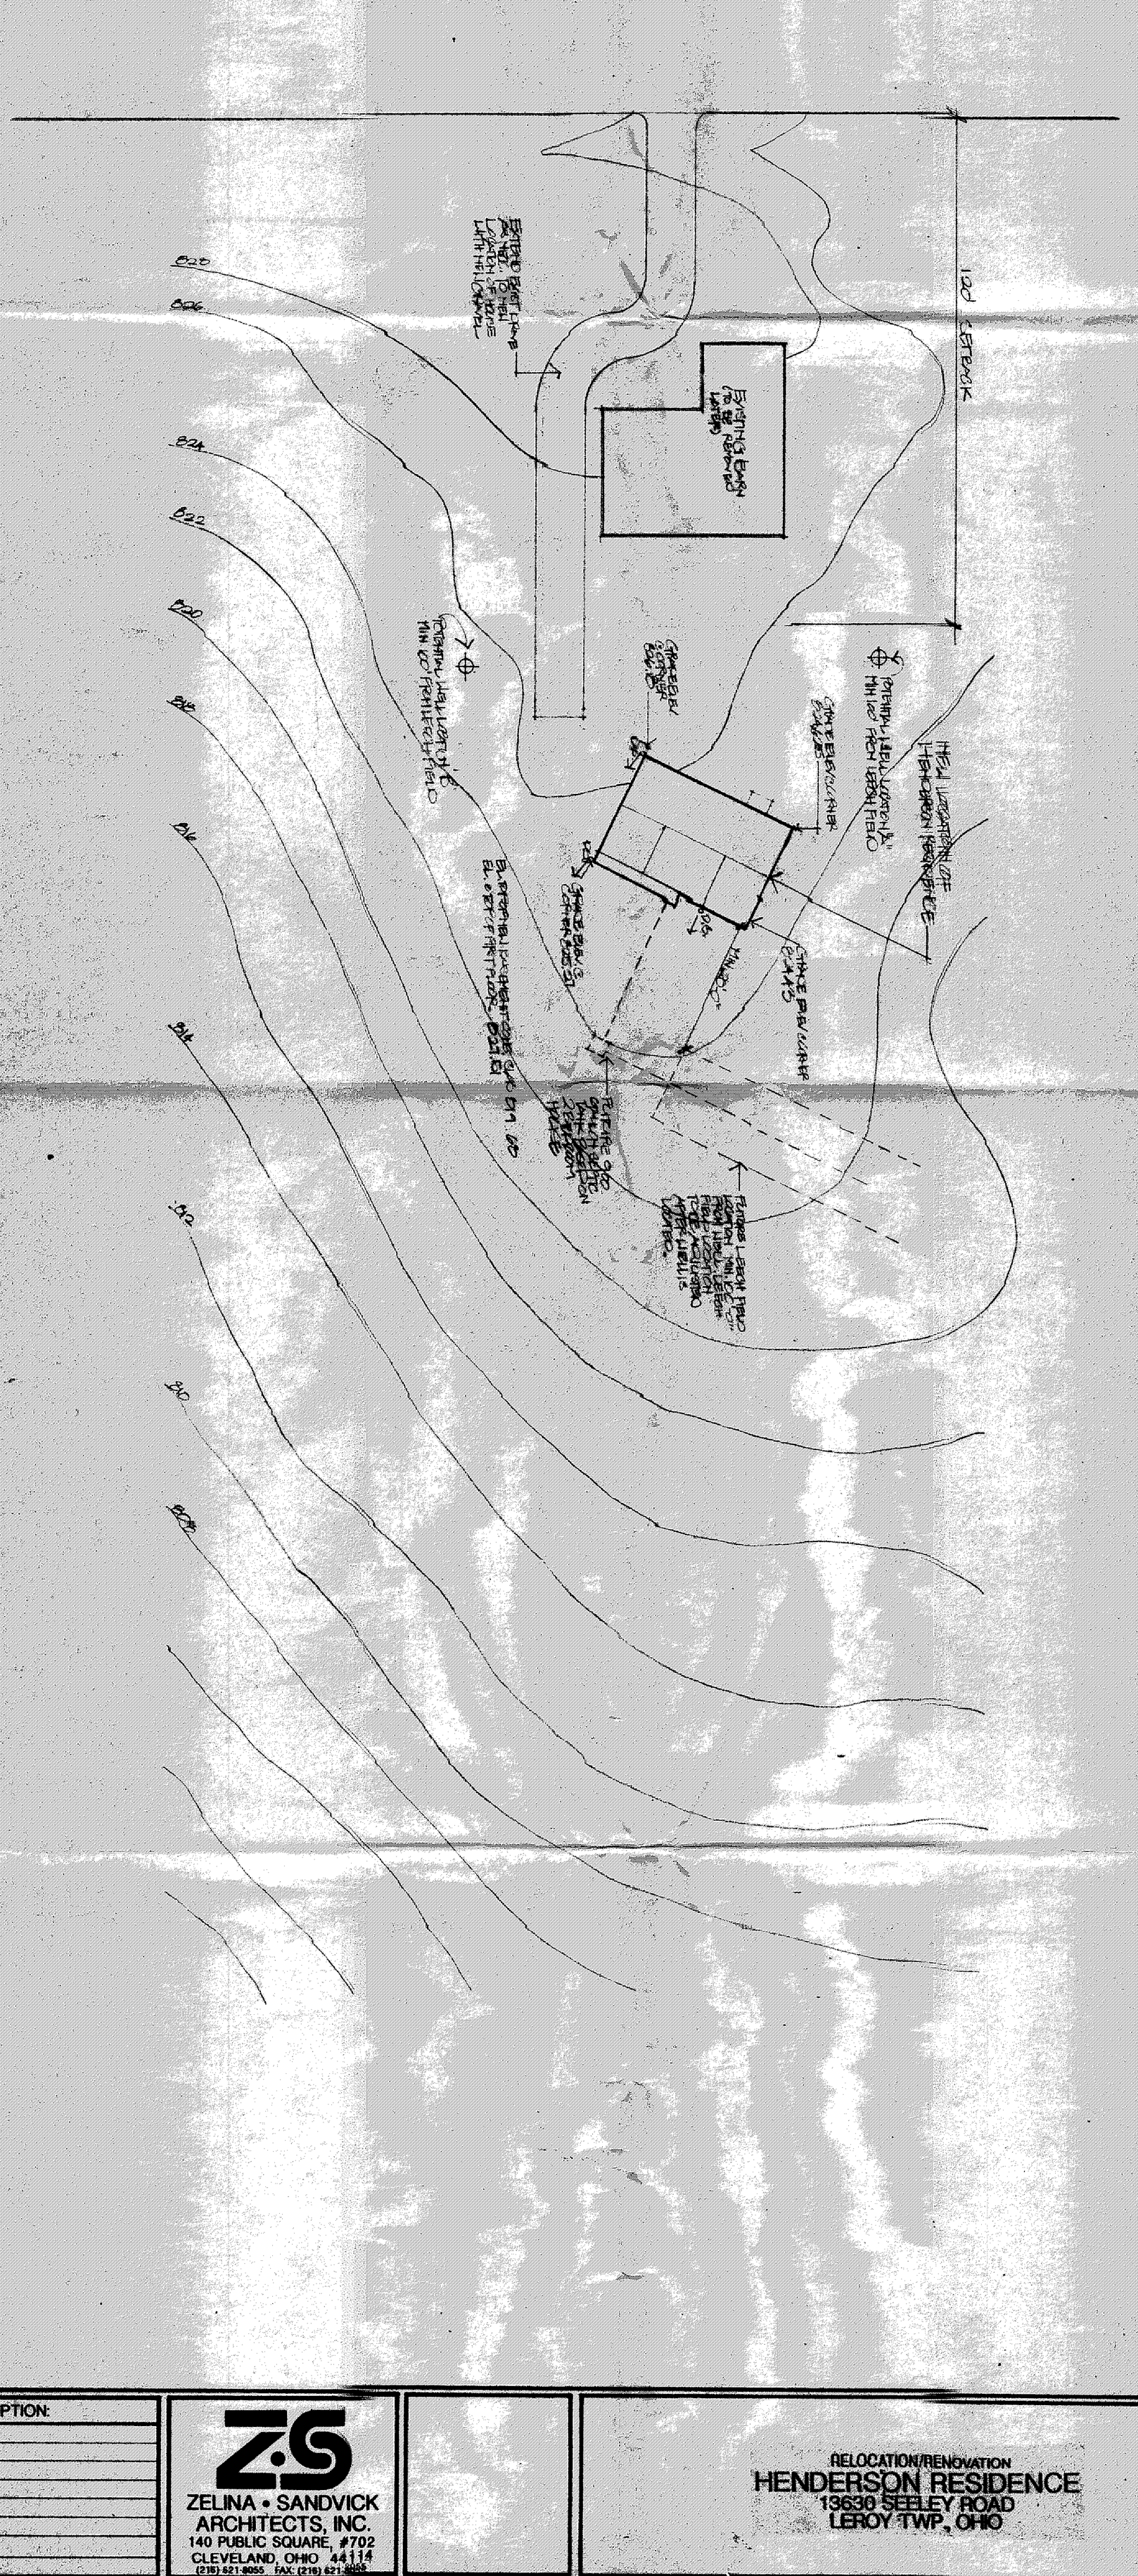

PARTIAL ENLARGED SITE PLAN

SCALE:1"=20'-0"

S-2

NO	DATE:	DESCRIPTION:

ZELINA • SANDVICK
ARCHITECTS, INC.
140 PUBLIC SQUARE, #702
CLEVELAND, OHIO 44114
(216) 621-8055 FAX: (216) 621-8058

RELOCATION/RENOVATION
HENDERSON RESIDENCE
13630 SEELEY ROAD
LEROY TWP., OHIO