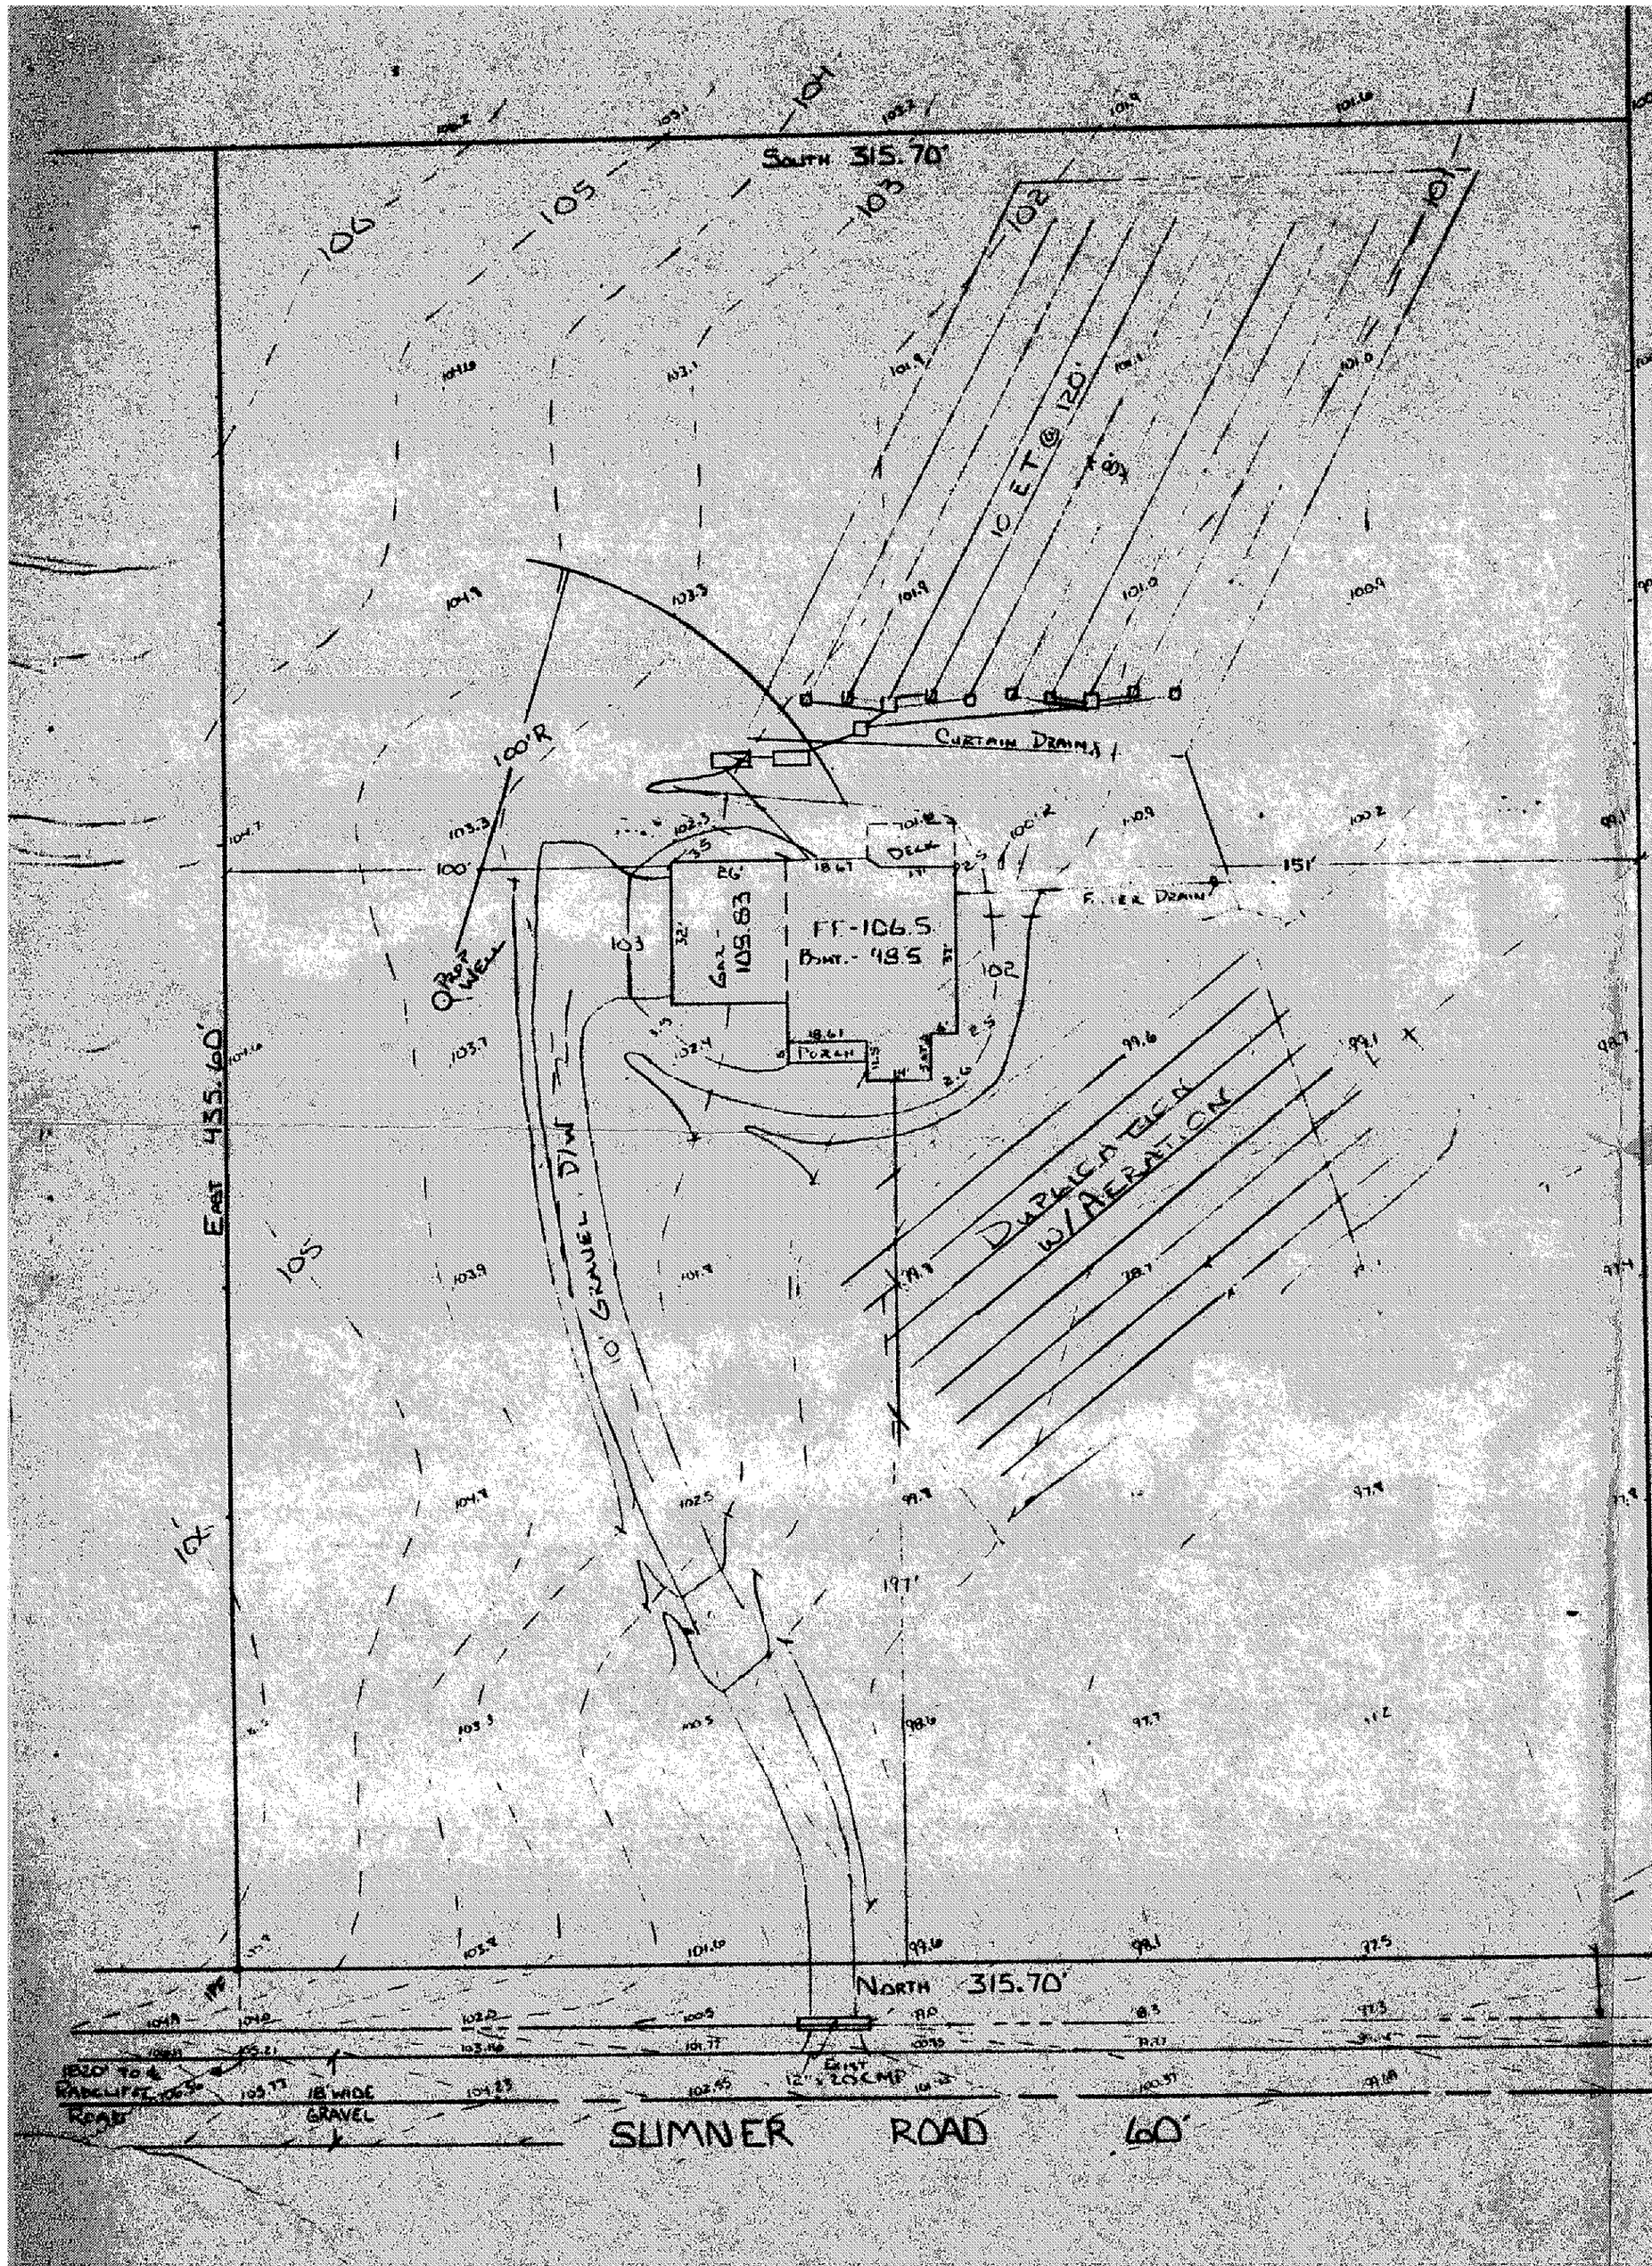

SITE PLAN
FOR
JOHN STEIN
BEING PART OF LOT 3 IN LEROY TOWNSHIP, LAKE CO., OHIO.

SCALE 1" = 30'

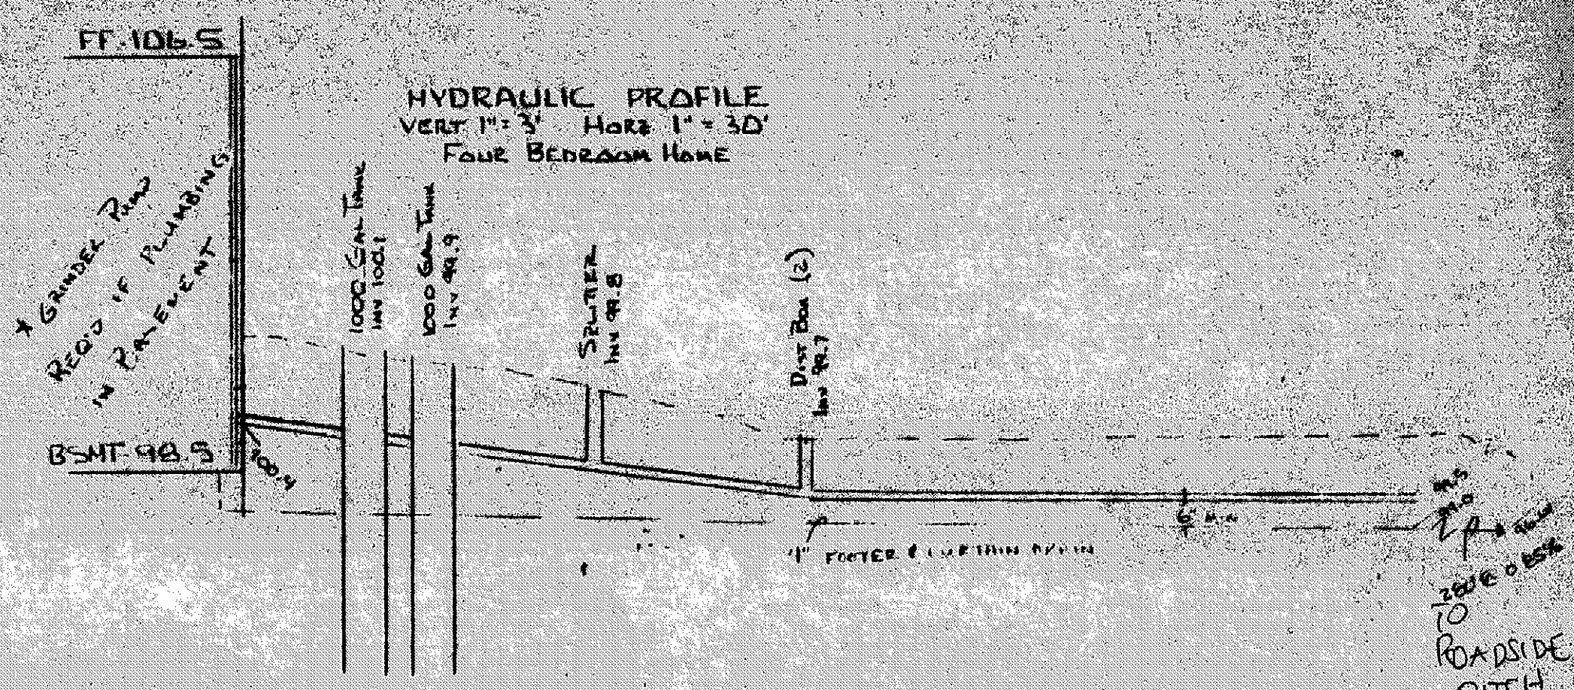

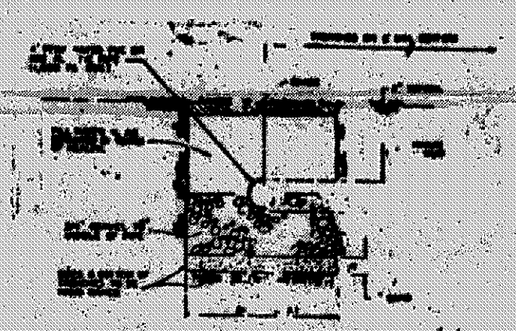

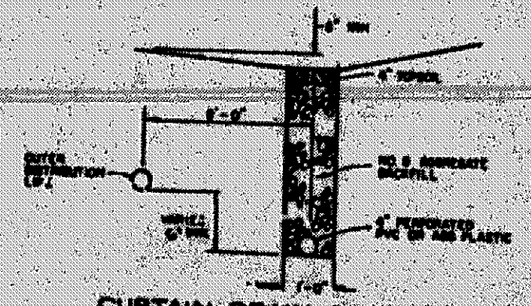

CURTAIN DRAIN DETAIL

A. To be brought to finished grade
1. Septic tank manhole covers
2. Splitter box cover
3. Distribution box cover
4. " "

B. No footer drains or downspouts to be discharged into septic tanks

C. All waste water to be discharged into septic tanks

Reviewed and Accepted
LAKE COUNTY GENERAL HEALTH DISTRICT
Date 5-1-92
JOEL LUCIA, R. S., M. P. H.
Health Commissioner
BY N. Niehus

APRIL 25 1992
REV 4-30-92 (SEPTIC)

BENCHMARK - 100.00 (ASSUMED)
NAIL IN POWER POLE

I, the undersigned hereby certify that this topography, indicated by 1' contours, and elevations shown hereon represent an actual field survey made by me on APRIL 21, 1992 and that the elevations were taken at appropriate intervals and that as of that date they existed as indicated hereon.

J. M. Coffman PS
No 6857

LEROY TOWNSHIP
Zoning Appr.
1925
Zoning Inspector

LOW YIELD WATER FIXTURES REQUIRED ON ALL:
___ Shower Head
___ Toilet

SEWAGE DISPOSAL PERMIT MUST BE OBTAINED BY A LAKE COUNTY LICENSED INSTALLER BEFORE INSTALLATION IS STARTED.

Grading Plan Approved as shown and/or noted
THOMAS P. GILLES, P.E.
Lake County Engineer
By GIH Date 5/21/92

VILLAGE SURVEYING CO.
202 THIRD ST. FAIRPORT HARBOR, OH. 44077
(216) 357-1359