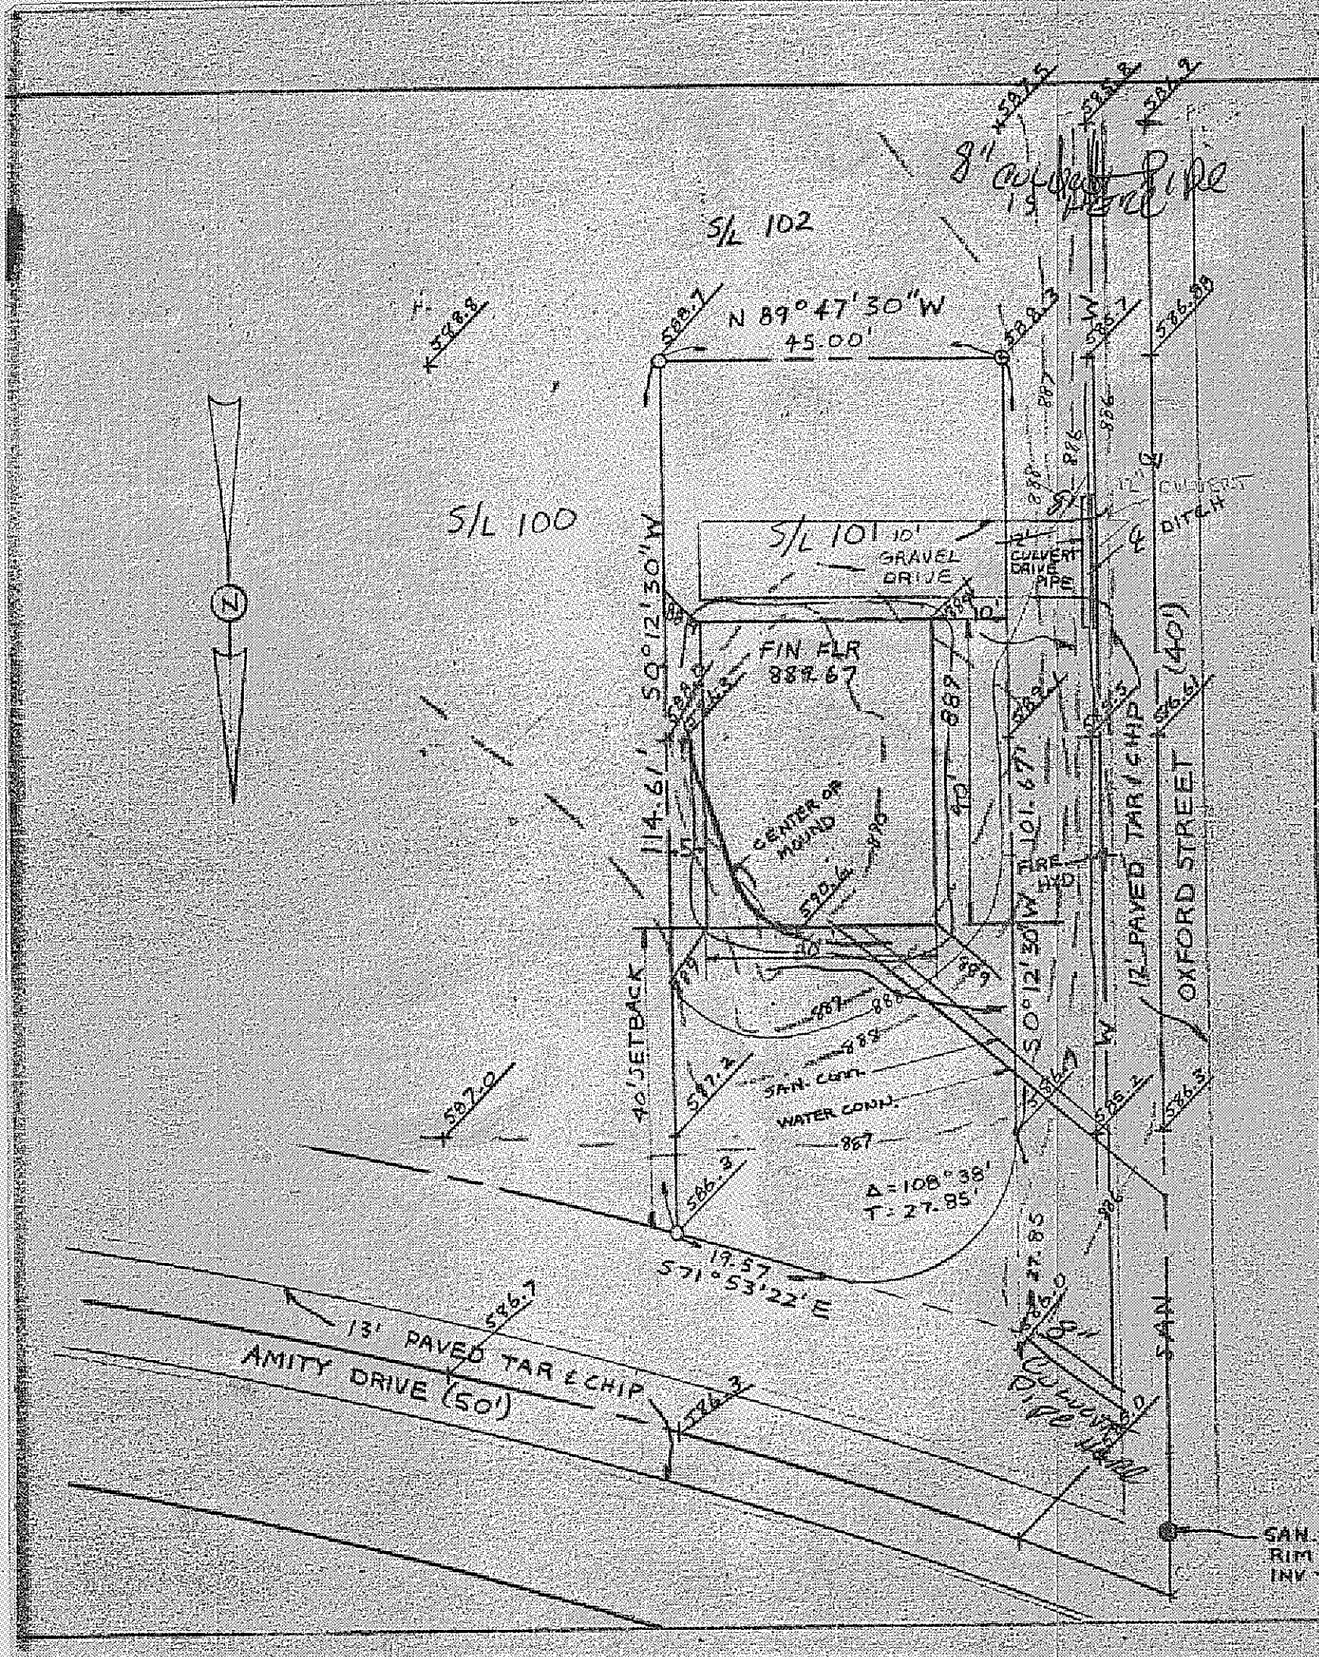

LEGEND

EXISTING CONTOUR ——— 850 ———

PROPOSED CONTOUR ——— 850 ———

DRAINAGE ———→

EXISTING 100.0
PROPOSED 100.0

APPROVED
LAKE-DISON TWP. ZONING
Permit 10054
Zoning Inspector

Grading Plan Approved
as shown and/or noted
THOMAS P. GILLES, P.E.
Lake County Engineer
By _____ Date 4/27/78

SITE PLAN FOR:

P.A.C. HOMES
P.O. 691
GENEVA, OHIO

BEING SUBLOT 101 IN THE MADISON BEACH ESTATES IN LAKE COUNTY, OHIO

PREPARED BY:

WM. R. GRAY ASSOC. INC.
9547 MENTOR AVE.
MENTOR, OHIO

SCALE: 1"-20'
DATE: 4-19-78

CERTIFICATION

I HEREBY CERTIFY THAT THIS PLAT IS CORRECT TO THE BEST OF MY KNOWLEDGE

By Wm. R. Gray
WM. GRAY REG. SURV. 2752

STATE OF OHIO
WM. R. GRAY
2752
REGISTERED PROFESSIONAL SURVEYOR