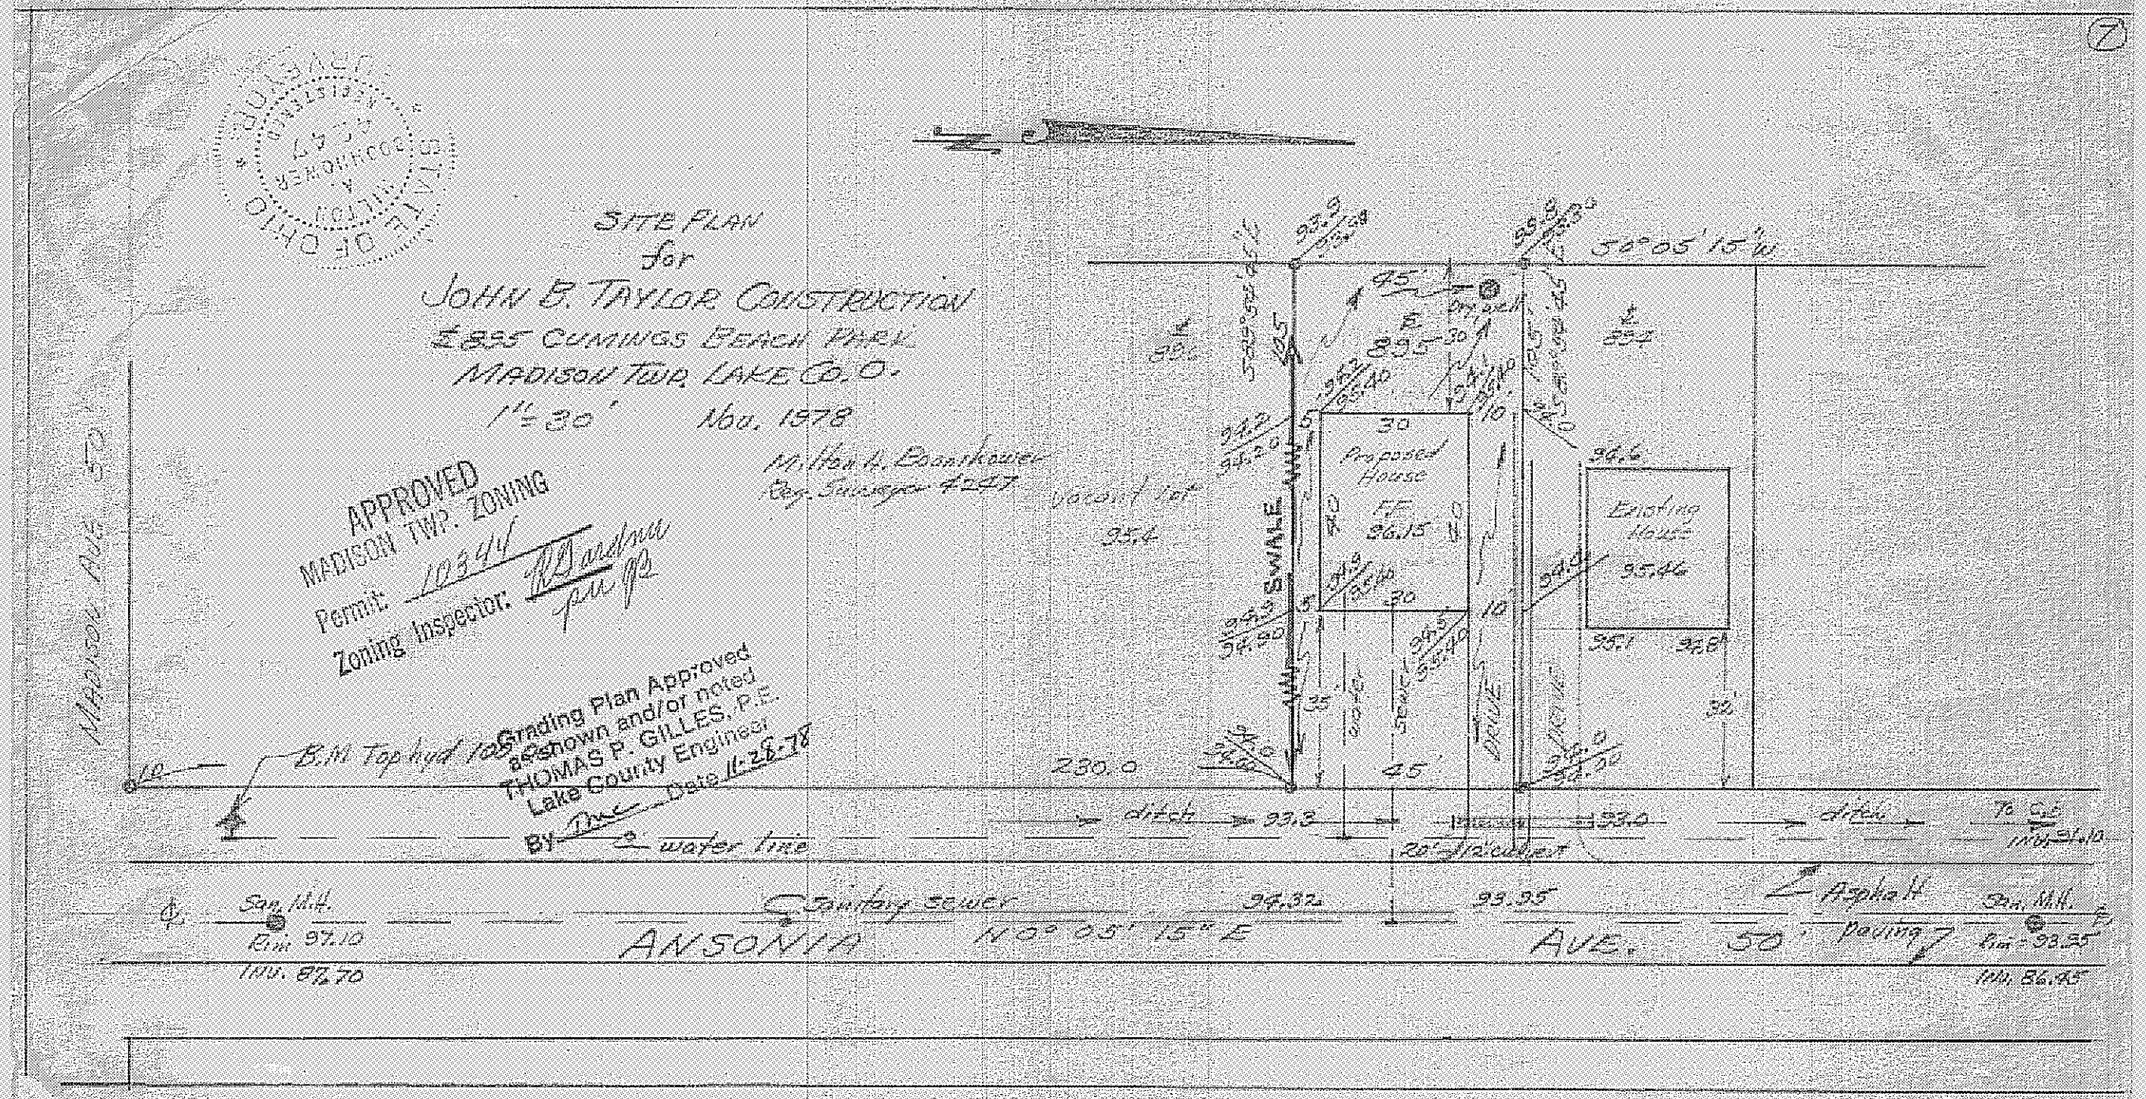

SITE PLAN
for
JOHN B. TAYLOR CONSTRUCTION
℄ 895 CUMINGS BEACH PARK
MADISON TWP. LAKE CO. O.
1" = 30'
Nov. 1978
Milton A. Boonshower
Reg. Surveyor 4247
APPROVED
MADISON TWP. ZONING
Permit: 10344
Zoning Inspector:
Grading Plan Approved
as shown and/or noted
THOMAS P. GILLES, P.E.
Lake County Engineer
By
Date 11-28-78
STATE OF OHIO
MILTON A. BOONSHOWER
REGISTERED
SURVEYOR
MADISON AVE 50'
B.M. Top hyd 105
Vacant lot
95.4
SWALE
Proposed House
F.F. 96.15
Existing House
95.46
50°05'15"W
230.0
ditch
93.3
93.0
water line
Sanitary sewer
94.32
93.95
Asphalt paving
San. M.H.
Rim 97.10
Inv. 87.70
ANSONIA
N 0° 05' 15" E
AVE.
50'
Rim 93.95
Inv. 86.45