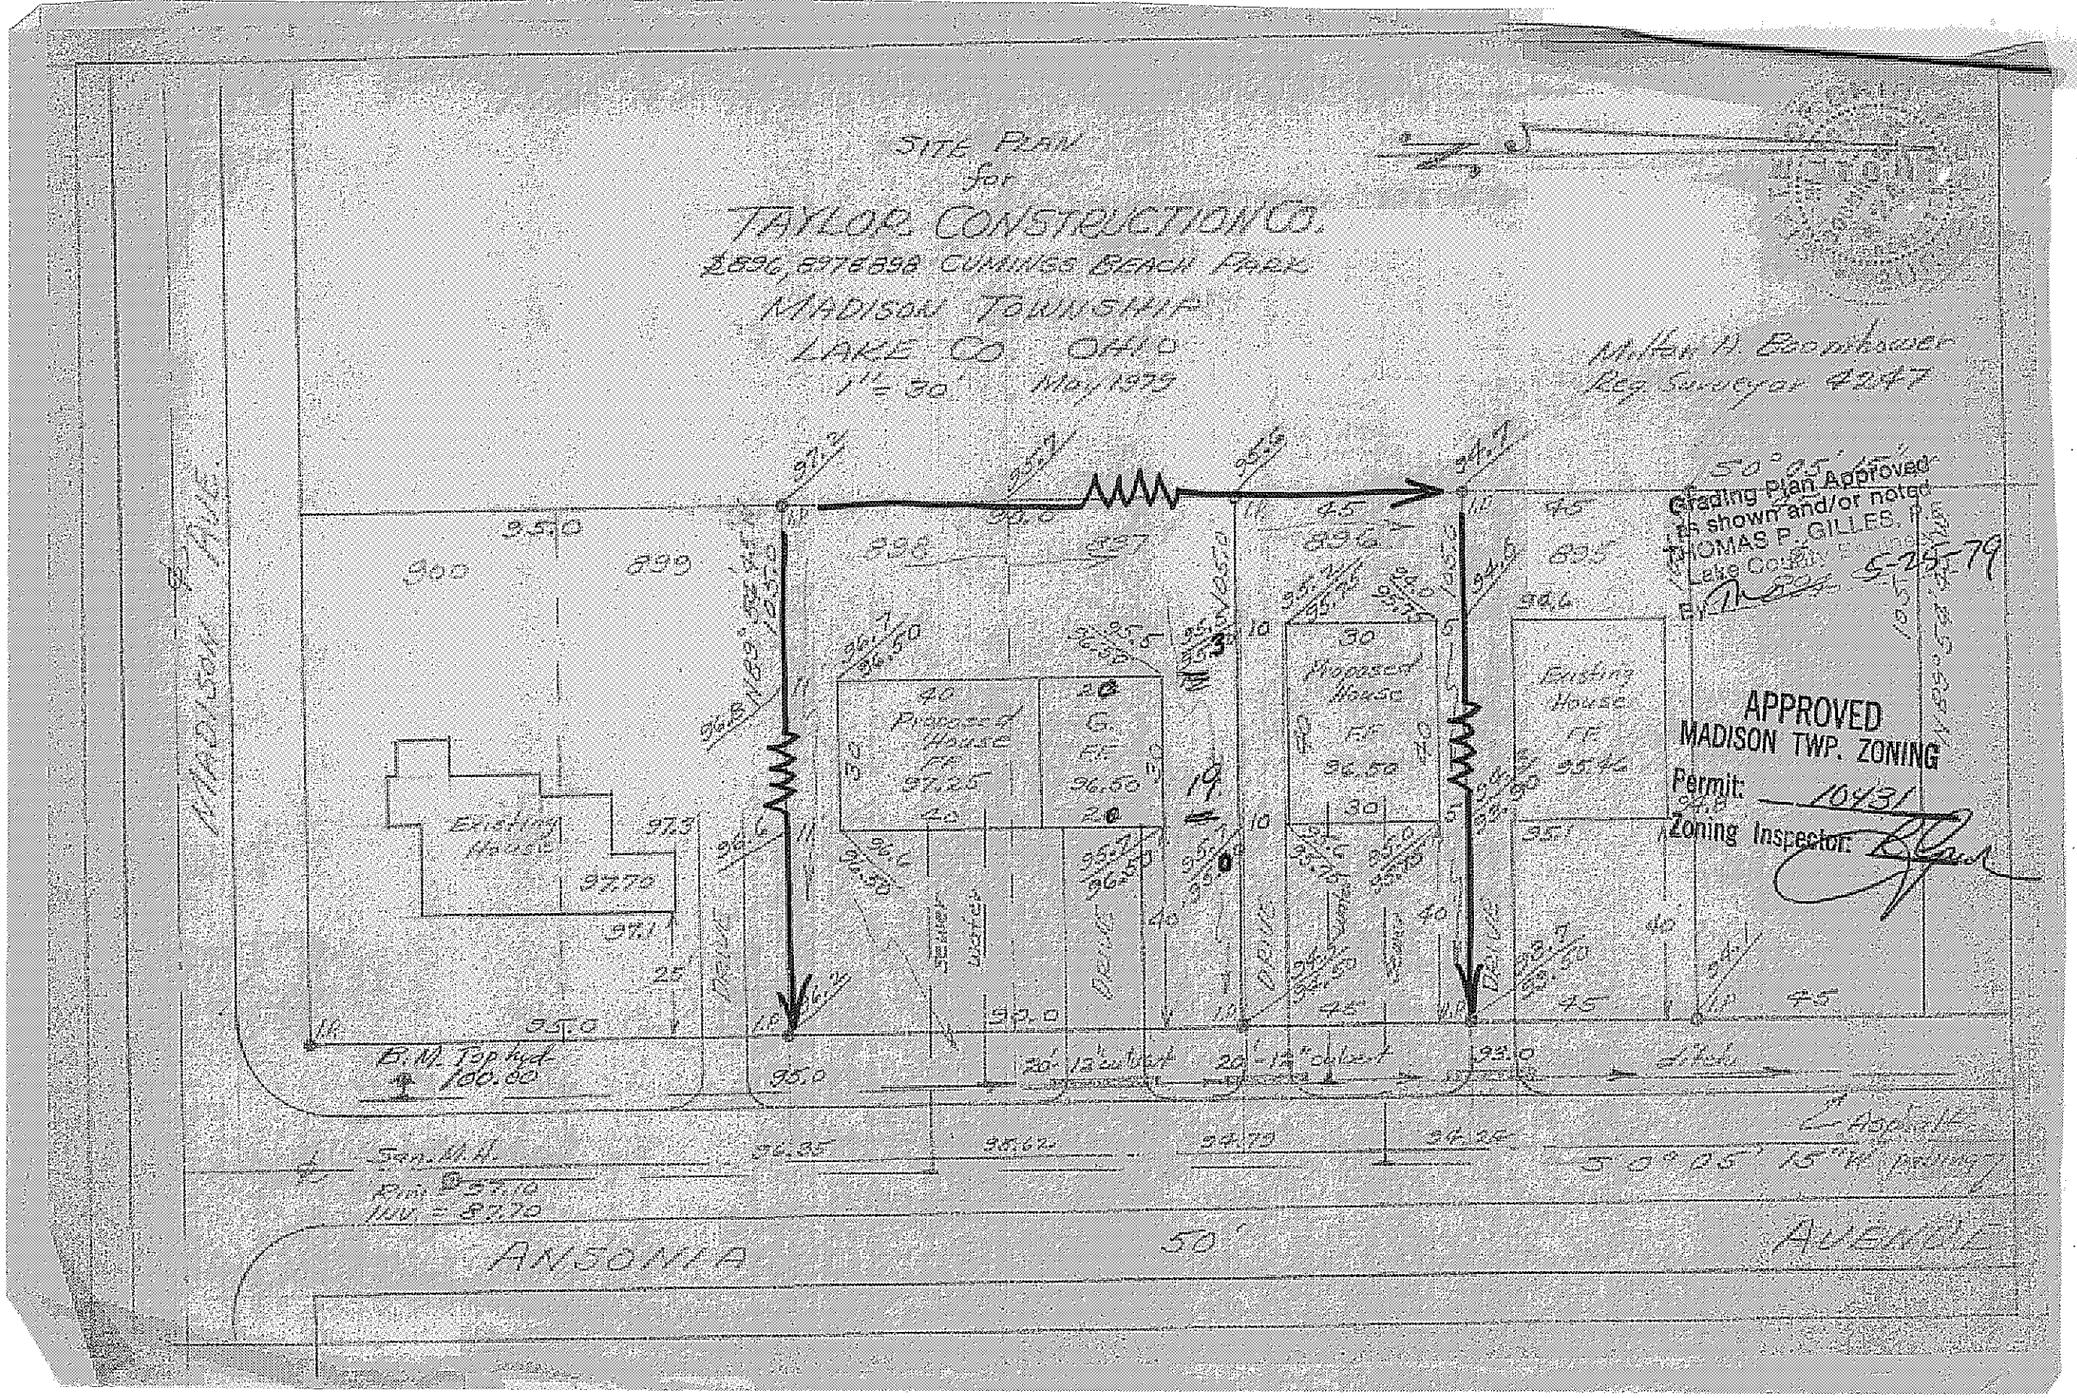
SITE PLAN
for
TAYLOR CONSTRUCTION CO.
#896, 897 & 898 CUMINGS BEACH PARK
MADISON TOWNSHIP
LAKE CO. OHIO
1" = 30'
May 1979
Milton A. Boomhower
Reg. Surveyor 4247
Grading Plan Approved
as shown and/or noted
THOMAS P. GILLES, P.
Lake County Engineer
By
5-25-79
APPROVED
MADISON TWP. ZONING
Permit: 10431
Zoning Inspector:
MADISON AVE.
Existing House
Proposed House
F.F.
97.25
G.
F.F.
96.50
Proposed House
F.F.
96.50
Existing House
F.F.
95.46
B.M. Top hyd.
100.00
20'-12" culvert
20'-12" culvert
ditch
Asphalt
San. M.H.
Rim 97.10
INV. = 87.70
50° 05' 15" W paving
ANSONIA
50'
AVENUE