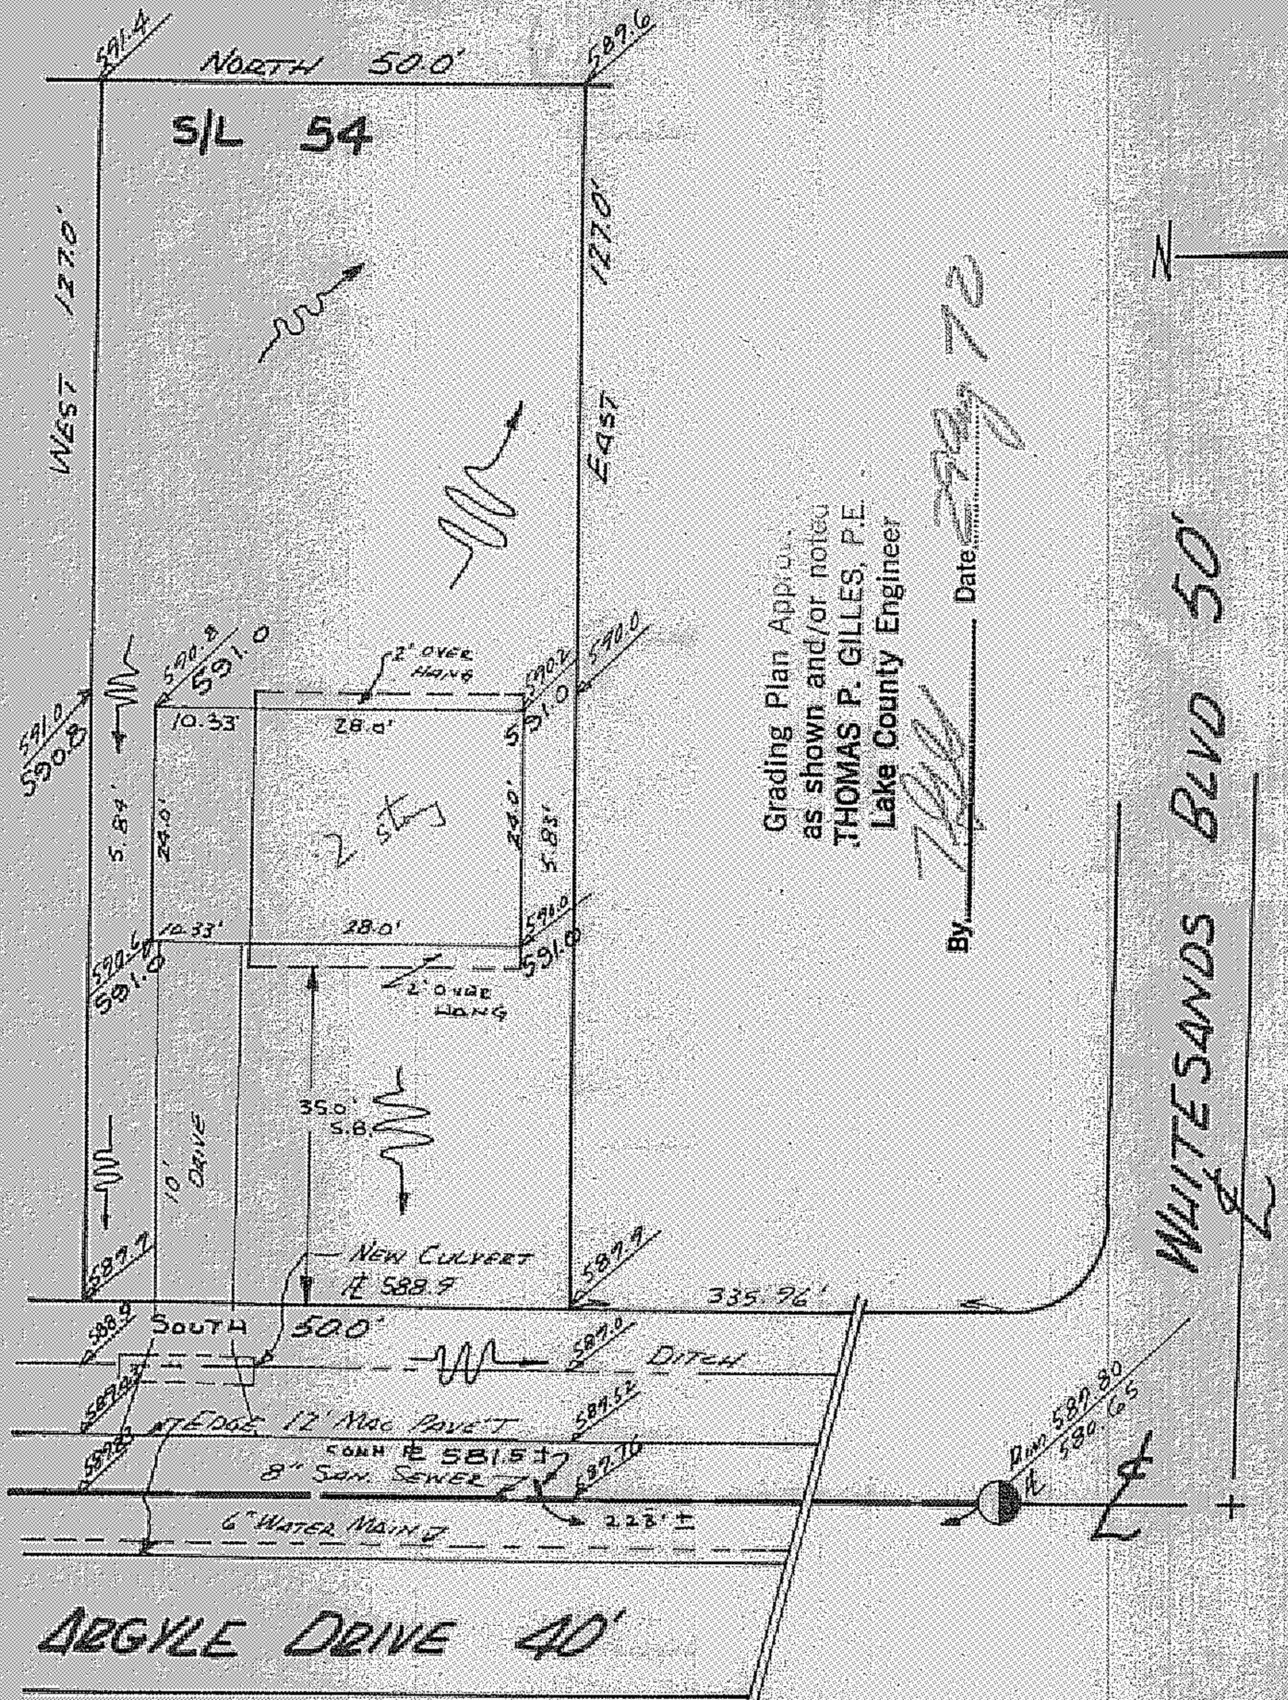

Grading Plan Approved
as shown and/or noted
THOMAS P. GILLES, P.E.
Lake County Engineer
By [signature] Date 23 Aug 72

APPROVED
MADISON TWP. ZONING
Permit: 8622
Zoning Inspector: OKB

"AS BUILT" CERTIFICATION

I, HEREBY CERTIFY THAT THE CIRCLED GRADES ARE EXISTING FINISH GRADES CHECKED IN FIELD ON ____________ 19__ BY ____________ SURVEYING AND ARE CORRECT TO THE BEST OF MY KNOWLEDGE AND BELIEF

REGISTERED SURVEYOR ____________ NO. ____

91

SITE PLAN

MADISON (TOWNSHIP) LAKE COUNTY, OHIO

for WINSLOW HOMES (CLIENT OWNER)

1235 Argyle Drive Madison 44057 (ADDRESS STREET CITY ZIP)

RECORD SUBDIVISION: MADISON BEACH	LOT:
VOLUME: F	TRACT:
PAGE: 47	VOLUME:
SUBLOT NO: 54	PAGE:
STREET: ARGYLE DR.	PERM. PARCEL #:
	STREET:

LEGEND

SANITARY MANHOLE
STORM MANHOLE
INLET OR CATCH BASIN
HYDRANT
EXISTING CONTOURS
PROPOSED CONTOURS
EXIST. ELEV. 100.0 / 100.0 PROP. ELEV.
WATER VALVE (GAS)
WATER METER (GAS)
AS BUILT ELEVATION 100
DIRECTION OF SURFACE DRAINAGE

REMARKS

ALL BOUNDARY DATA SHOWN WAS OBTAINED FROM (DEEDS, RECORDED SUBDIVISION PLAT, OR OTHER PUBLIC RECORDS)

DESIGN CERTIFICATION

THIS PLAT WAS PREPARED BY ME, AND IS CORRECT TO THE BEST OF MY KNOWLEDGE AND BELIEF.

Richard J. Bilek — PS # 5244

NAME SURVEYOR REGISTRATION NO.

CHECK LIST

DIMENSIONS
BEARINGS
TIE TO NEAREST STREET
SUBLOT NO. PARCEL NO.
SURROUNDING OWNERS
BLDG DIMENSIONS FIN. GR.
BLDG TIES FLR GRADES
APRON TYPE WIDTH THICKNESS
SIDEWALK TYPE WIDTH THICKNESS
CULVERT TYPE DIA LENGTH
WATER MAIN SIZE LOCATION
SAN SEWER SIZE % GR LOC.
SAN M.H. CAST ELEV. INV ELEV.
SAN. CONN. SIZE LOC. DEPTH
STORM SEWER SIZE % GR LOC.
STORM MH. CAST ELEV. INV ELEV.
PAVT TYPE GRADE CURBS
GAS LINE LOC SIZE PRESSURE
SEPTIC TANK SIZE LOC.
WELL LOCATION

RIVISIONS NO	DATE	BY
1		
2		
3		
4		
5		

PLAN PREPARED BY:

DEBEVEC-SALO & ASSOC., INC. CIVIL ENGINEERS – SURVEYORS (NAME)

130 E. JACKSON ST. PAINESVILLE, O. (ADDRESS)

DRAWN BY: Swartz	SCALE: 1"=20'	PHONE NO.
CHK'D: RJB	DATE: 6-7-72	DRAWING NO: 3672
CREW CHIEF	APP'D	