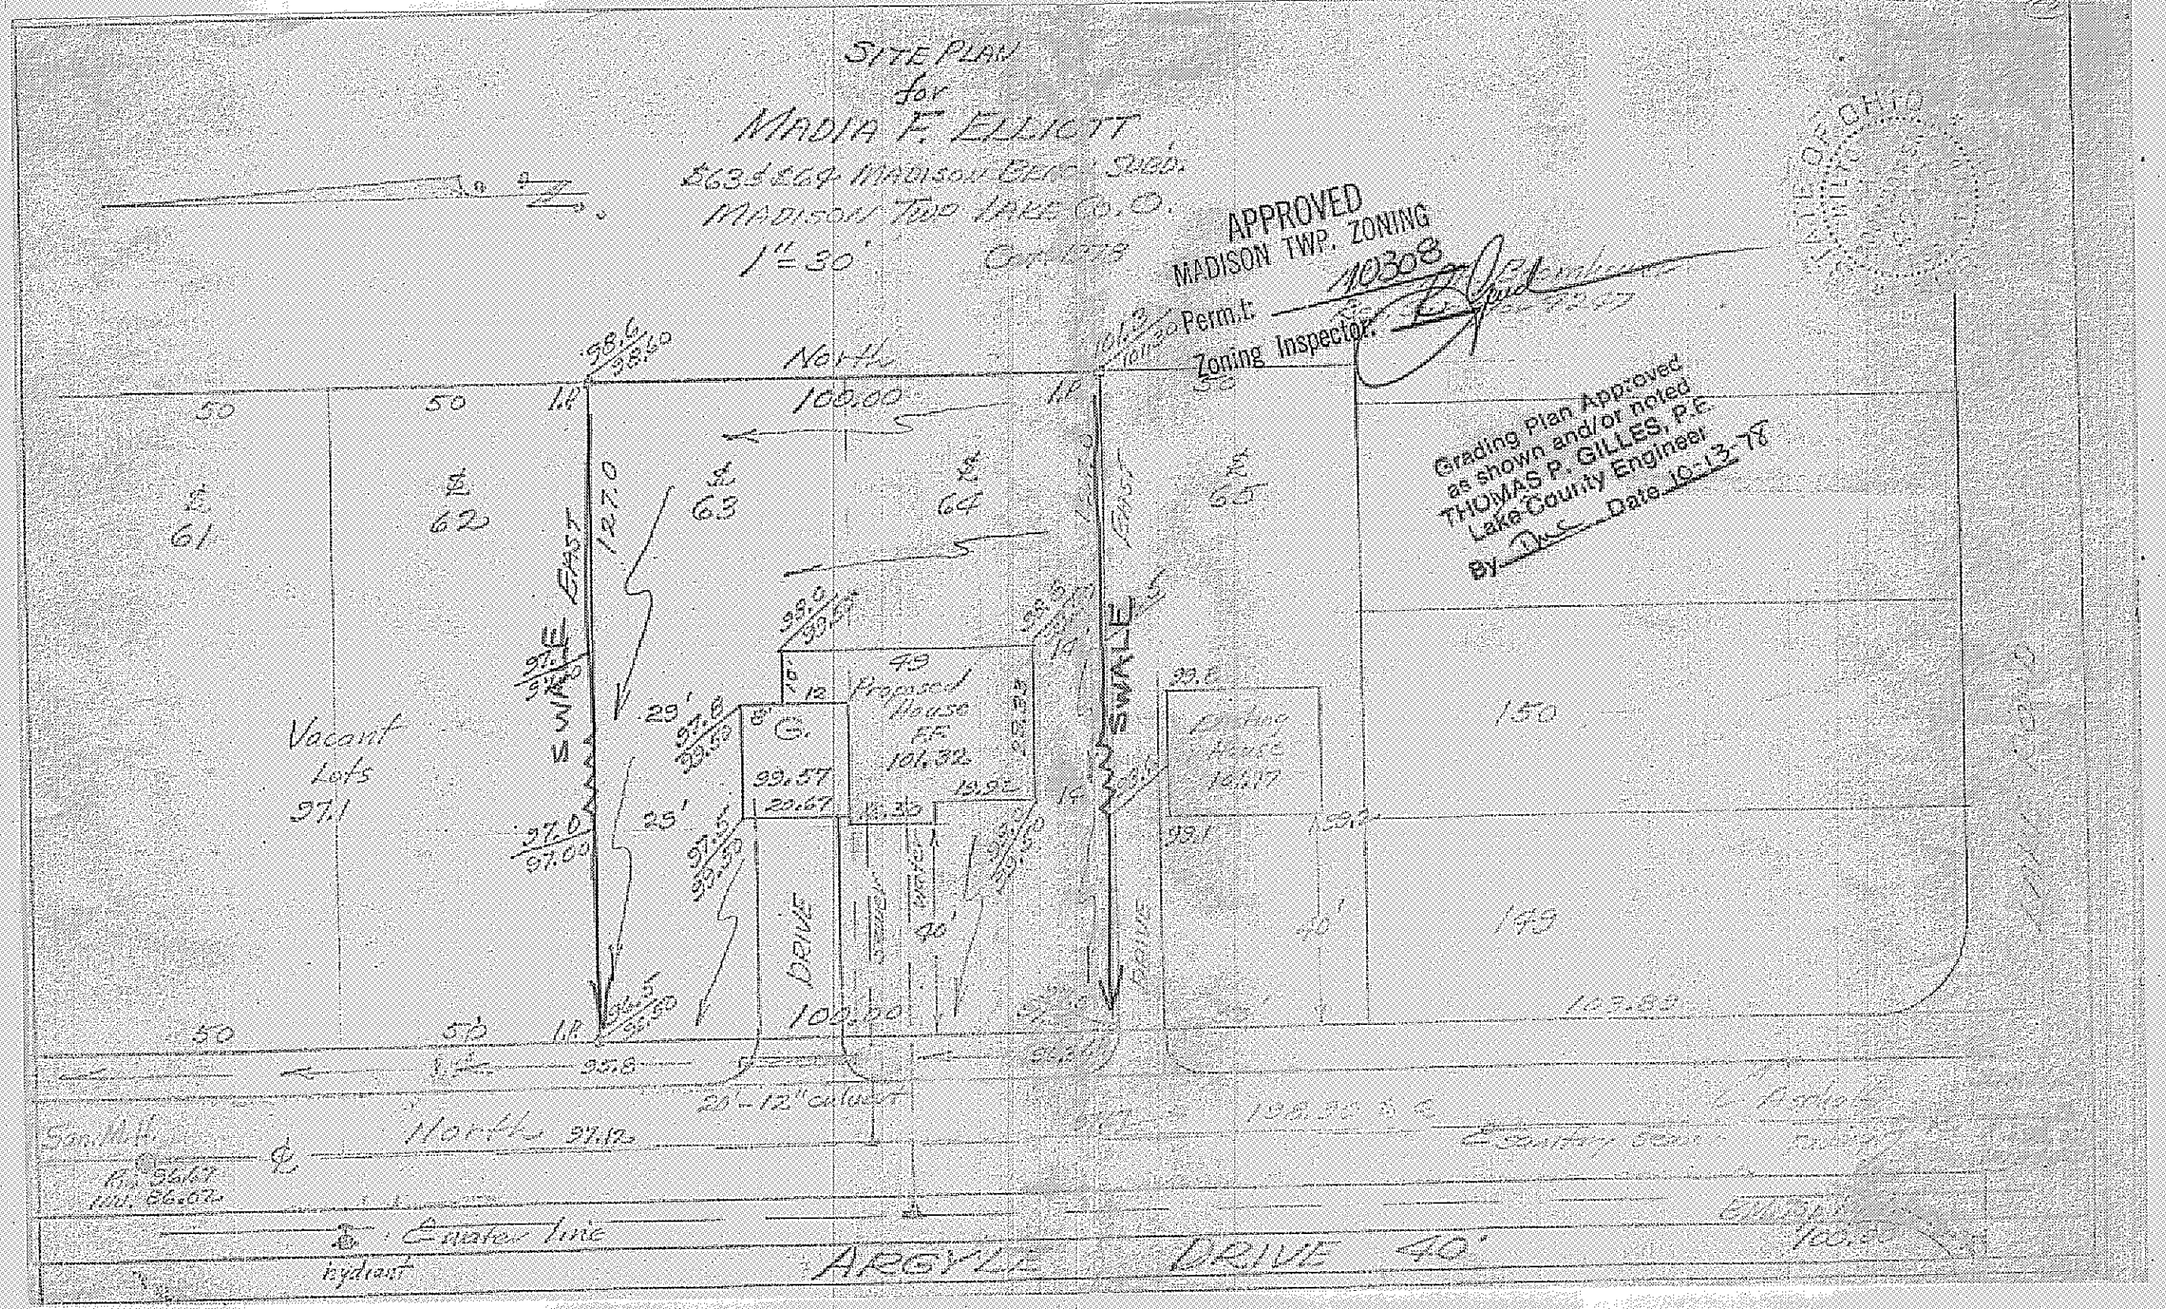
SITE PLAN
for
MADIA F. ELLIOTT
Madison Twp. Lake Co. O.
1" = 30'
APPROVED
MADISON TWP. ZONING
Perm.t 10308
Zoning Inspector
Grading Plan Approved
as shown and/or noted
THOMAS P. GILLES, P.E.
Lake County Engineer
By Date 10-13-78
North
100.00
Vacant
Lots
37.1
Proposed
House
FF
101.32
DRIVE
ARGYLE
DRIVE 40'
North 97.12
Center line
hydrant
20'-12" culvert