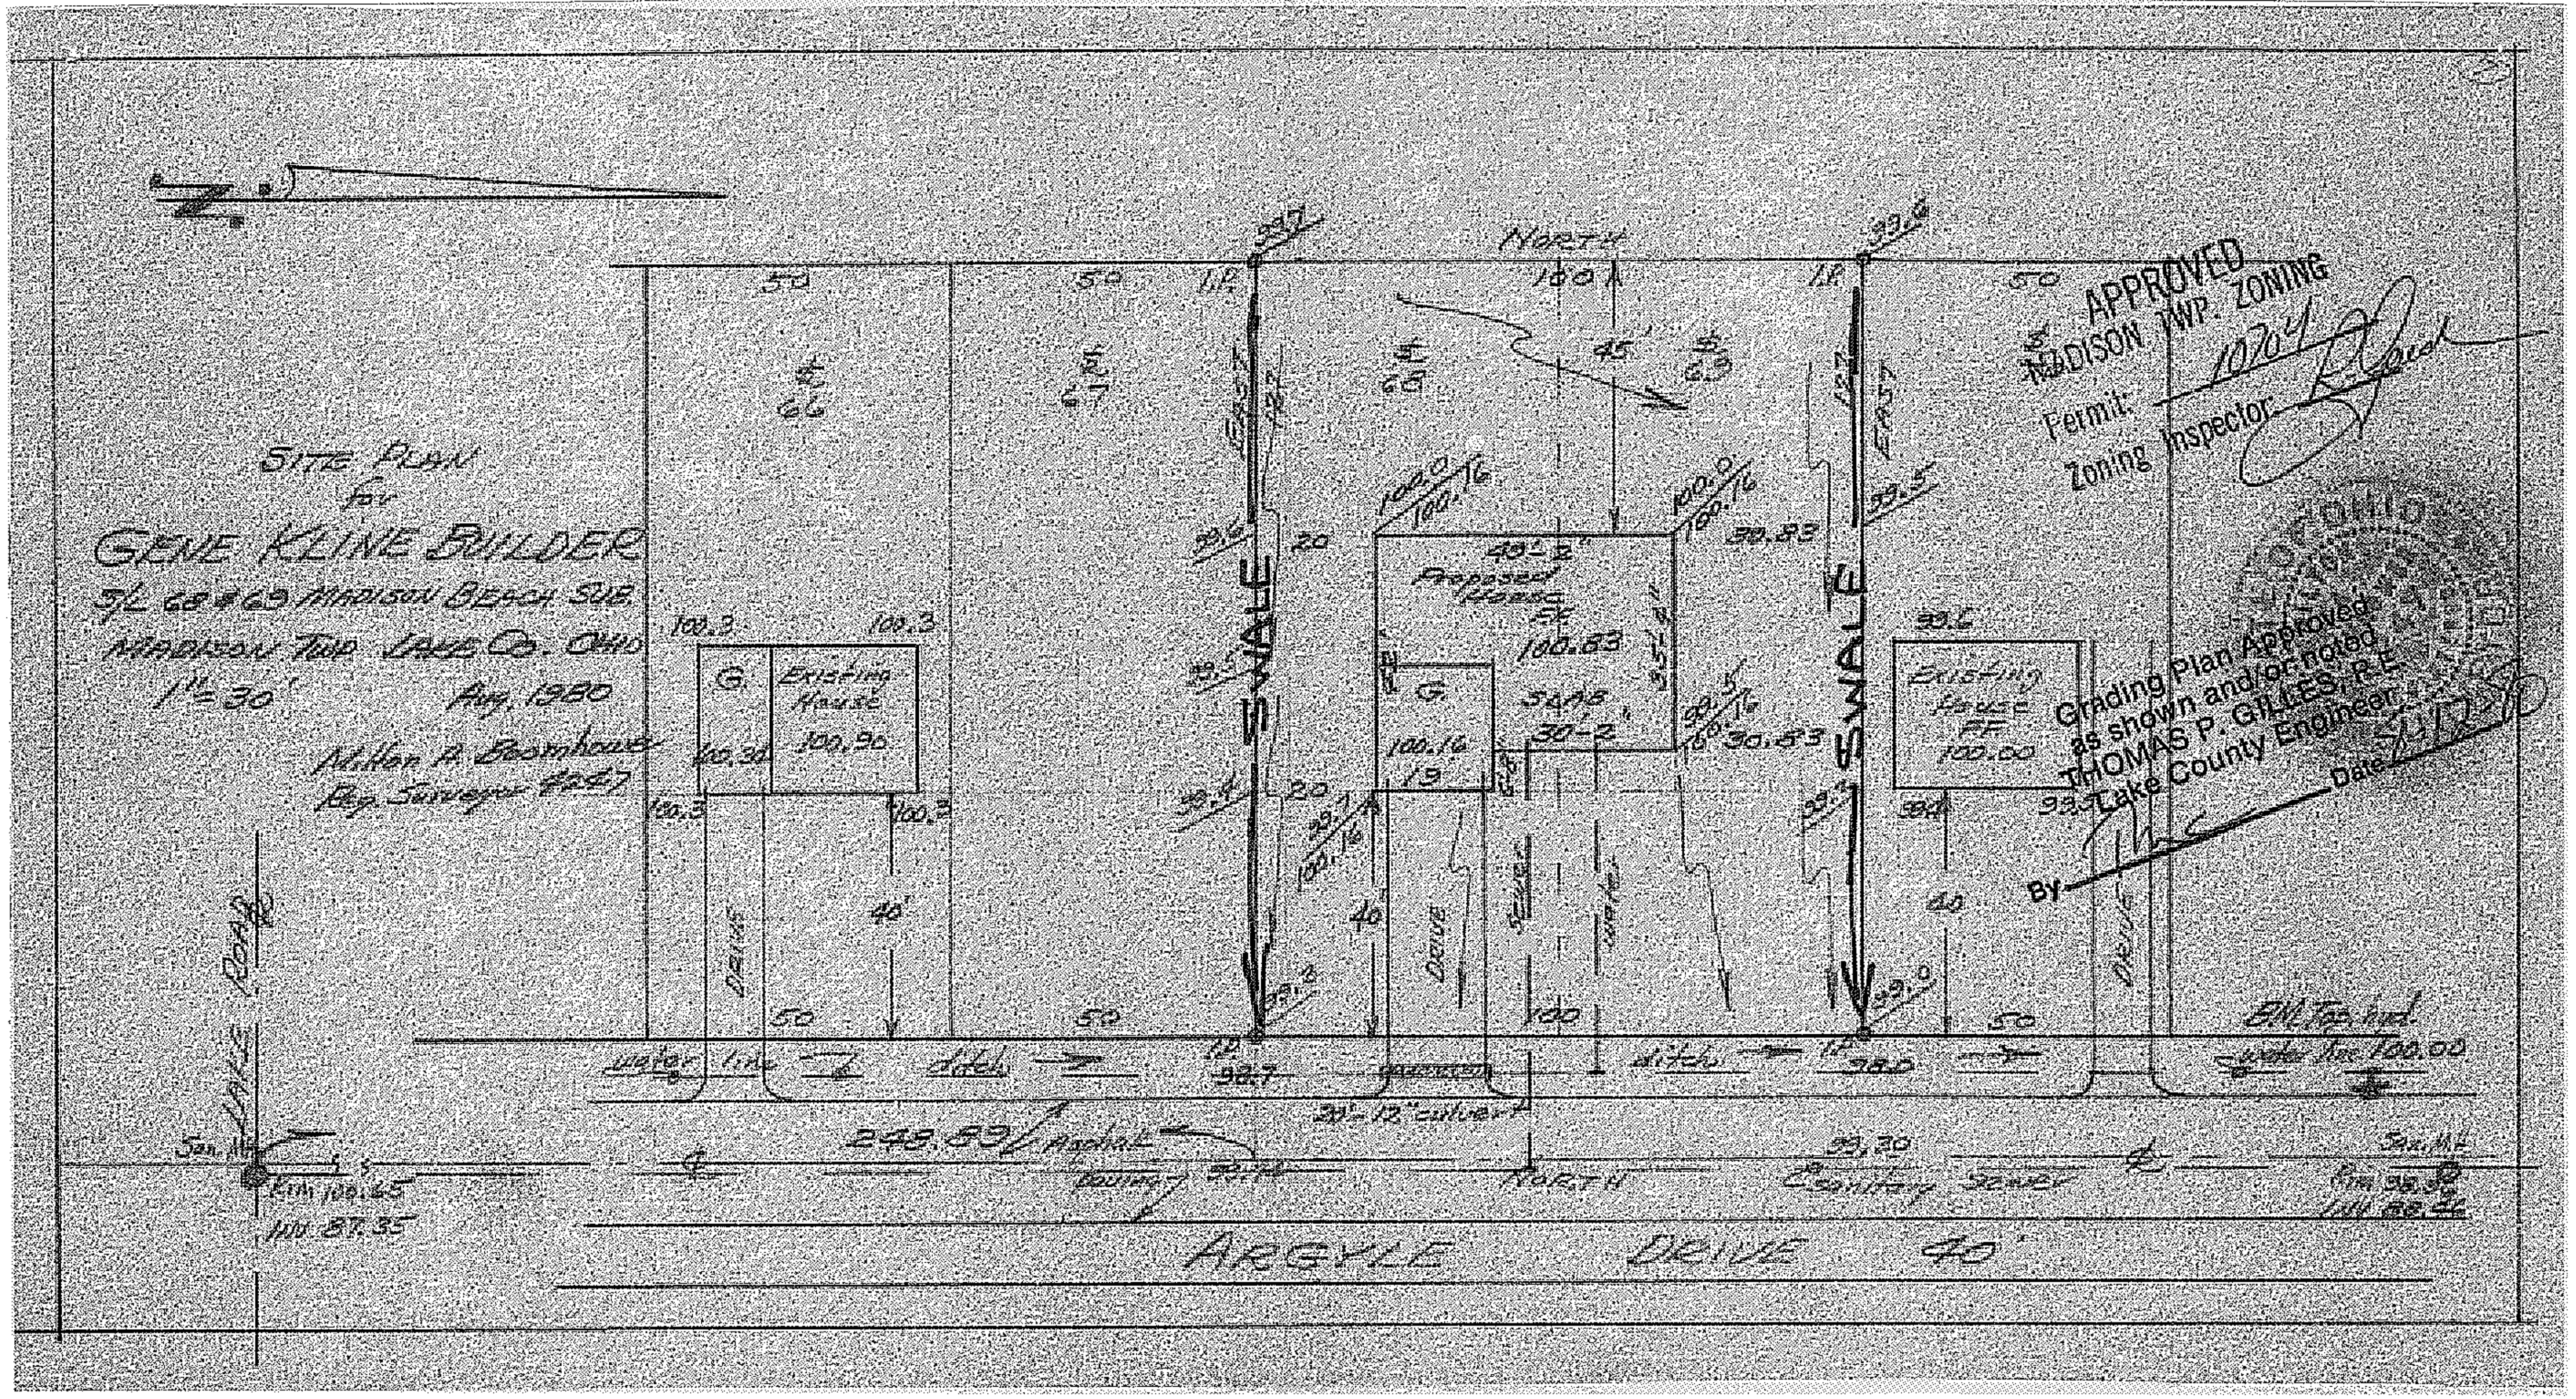
SITE PLAN
for
GENE KLINE BUILDER
S/L 68 & 69 MADISON BEACH SUB.
MADISON TWP. LAKE CO. OHIO
1" = 30'
Aug. 1980
Milton A. Beamhouse
Reg. Surveyor
NORTH
100
SWALE
SWALE
Proposed House
Existing House
Existing House
FF 100.00
G.
SLAB
DRIVE
SEWER
ditch
water line
20'-12" culvert
Asphalt
Sanitary Sewer
LAKE ROAD
ARGYLE DRIVE 40'
APPROVED
MADISON TWP. ZONING
Permit:
Zoning Inspector
Grading Plan Approved
as shown and/or noted
THOMAS P. GILLES, P.E.
Lake County Engineer
Date
By