SITE PLAN

MADISON (TOWNSHIP) LAKE COUNTY, OHIO

for: WINSLOW HOMES INC. (CLIENT) (OWNER)

1292 Argyle Dr. (ADDRESS) Madison (STREET) (CITY) (ZIP)

RECORD SUBDIVISION: MADISON BEACH EST	LOT:
VOLUME: F	PAGE: 47	TRACT:
VOLUME: 66	PAGE:	VOLUME:	PAGE:
SUBLOT NO.	STREET: ARGYLE	PERM. PARCEL NO.	STREET:

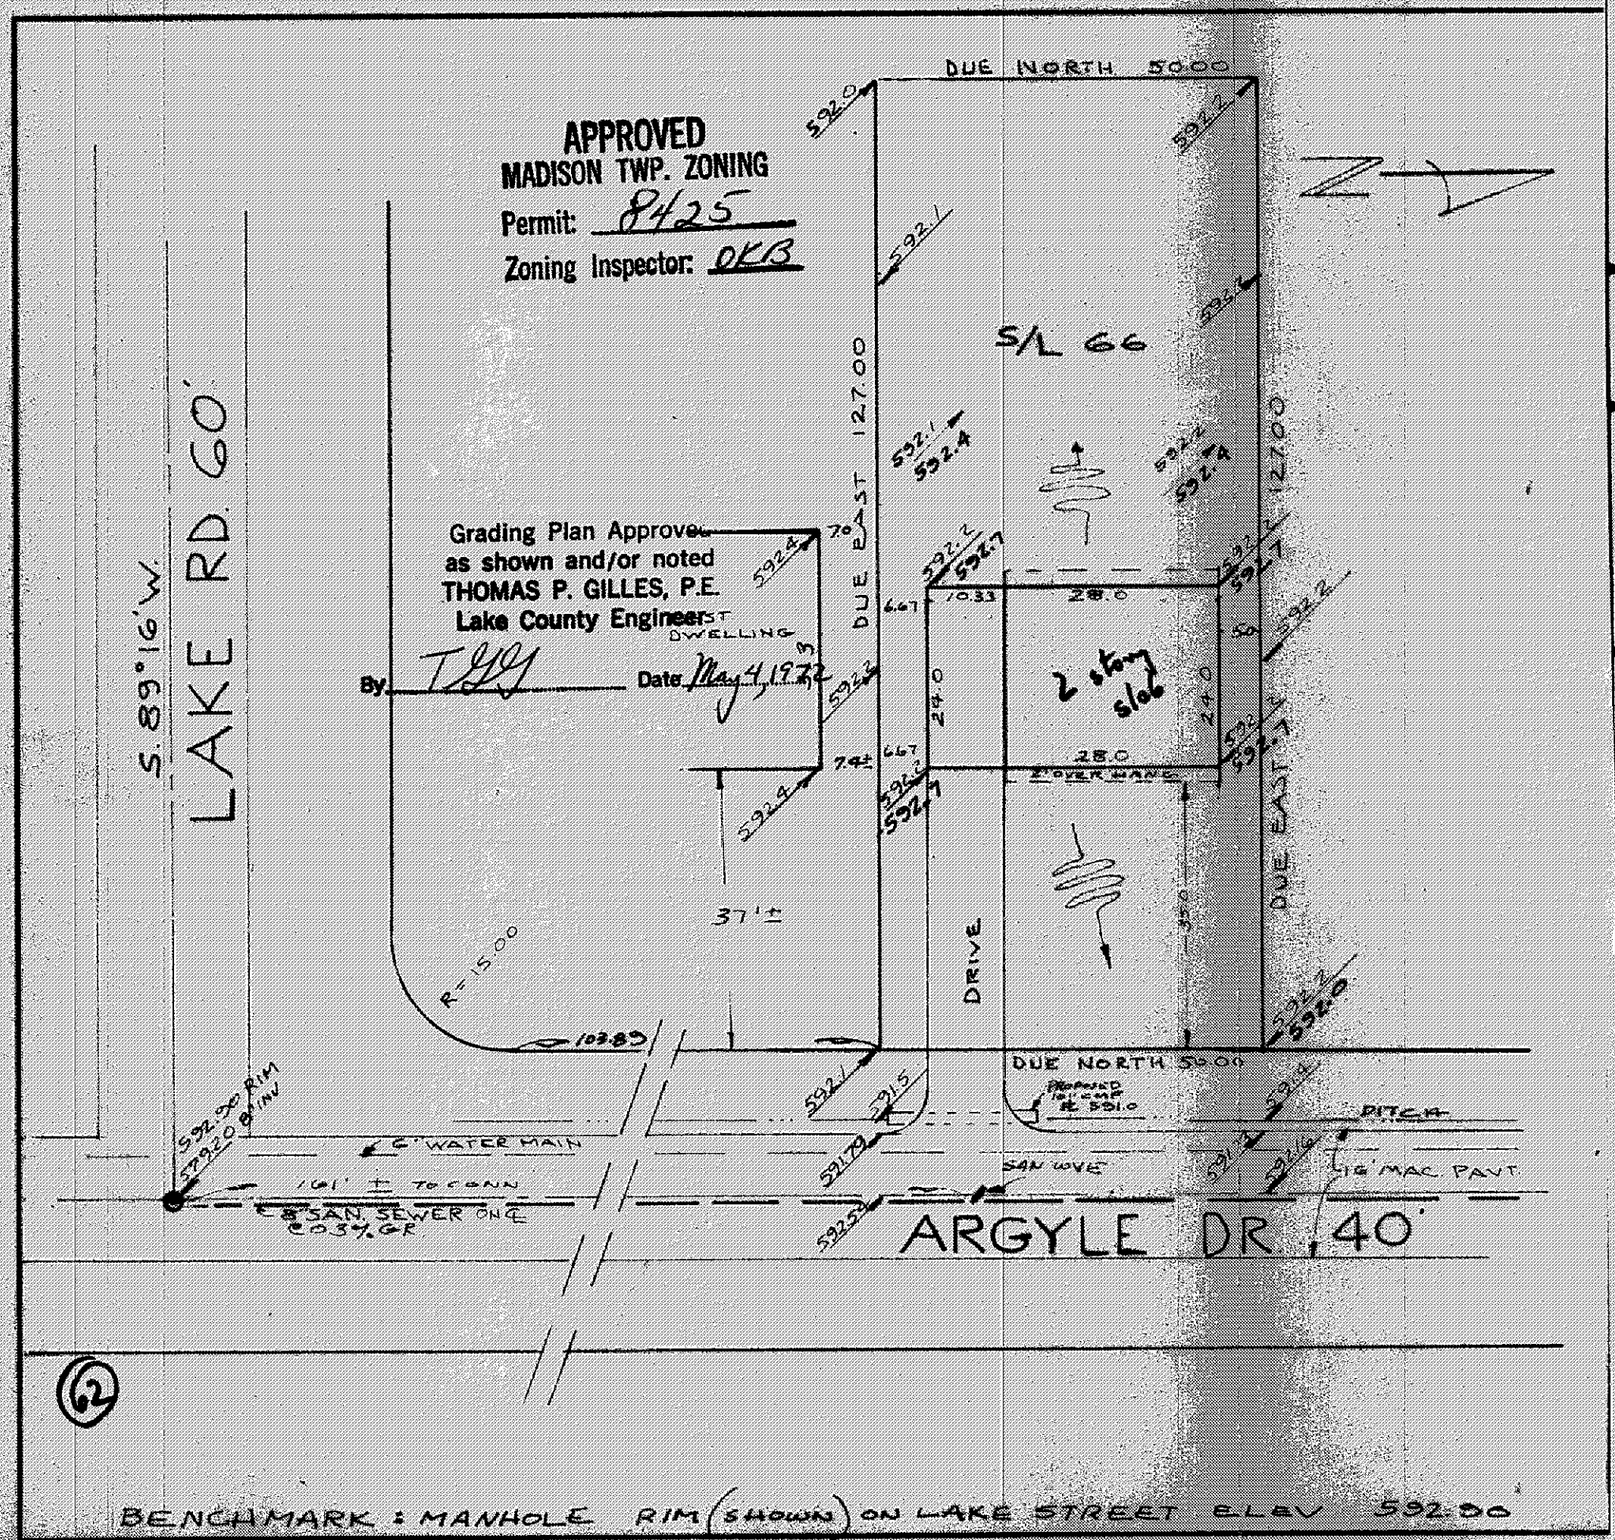

LEGEND

SANITARY MANHOLE
STORM MANHOLE
INLET OR CATCH BASIN
HYDRANT
EXISTING CONTOURS
PROPOSED CONTOURS
EXIST. ELEV. 100.0
100.0 PROP. ELEV.
WATER VALVE (GAS)
WATER METER (GAS)
AS BUILT ELEVATION
DIRECTION OF SURFACE DRAINAGE

REMARKS

ALL BOUNDARY DATA SHOWN WAS OBTAINED FROM (DEEDS, RECORDED SUBDIVISION PLAT, OR OTHER PUBLIC RECORDS)

DESIGN CERTIFICATION

THIS PLAT WAS PREPARED BY ME, AND IS CORRECT TO THE BEST OF MY KNOWLEDGE AND BELIEF.

Richard J. Bilek PS #5244

NAME SURVEYOR REGISTRATION NO.

CHECK LIST

DIMENSIONS
BEARINGS
TIE TO NEAREST STREET
SUBLOT NO PARCEL NO
SURROUNDING OWNERS
BLDG DIMENSIONS FIN GR
BLDG TIES FLR GRADES
APRON TYPE WIDTH THICKNESS
SIDEWALK TYPE WIDTH THICKNESS
CULVERT TYPE DIA LENGTH
WATER MAIN SIZE LOCATION
SAN SEWER SIZE % GR. LOC.
SAN MH CAST ELEV INV ELEV
SAN CONN SIZE LOC DEPTH
STORM SEWER SIZE % GR LOC.
STORM MH. CAST ELEV INV. ELEV.
PAVT. TYPE GRADE CURBS
GAS LINE LOC SIZE PRESSURE
SEPTIC TANK SIZE LOC
WELL LOCATION

REVISIONS		
NO	DATE	BY
1	4/14/72	DKB
2		
3		
4		
5		

PLAN PREPARED BY:

DEBELVEC-SALO & ASSOC. INC. (NAME)
CIVIL ENGINEERS - SURVEYORS
150 E. JACKSON ST. PAINESVILLE, O. (ADDRESS)

DRAWN BY WCB	SCALE 1"=20'	PHONE NO.
CHK'D	DATE 3/72	DRAWING NO.
CREW CHIEF	APP'D	3574-66

(62)

11x17 PRINTED ON NO. 1000H CLEARPRINT