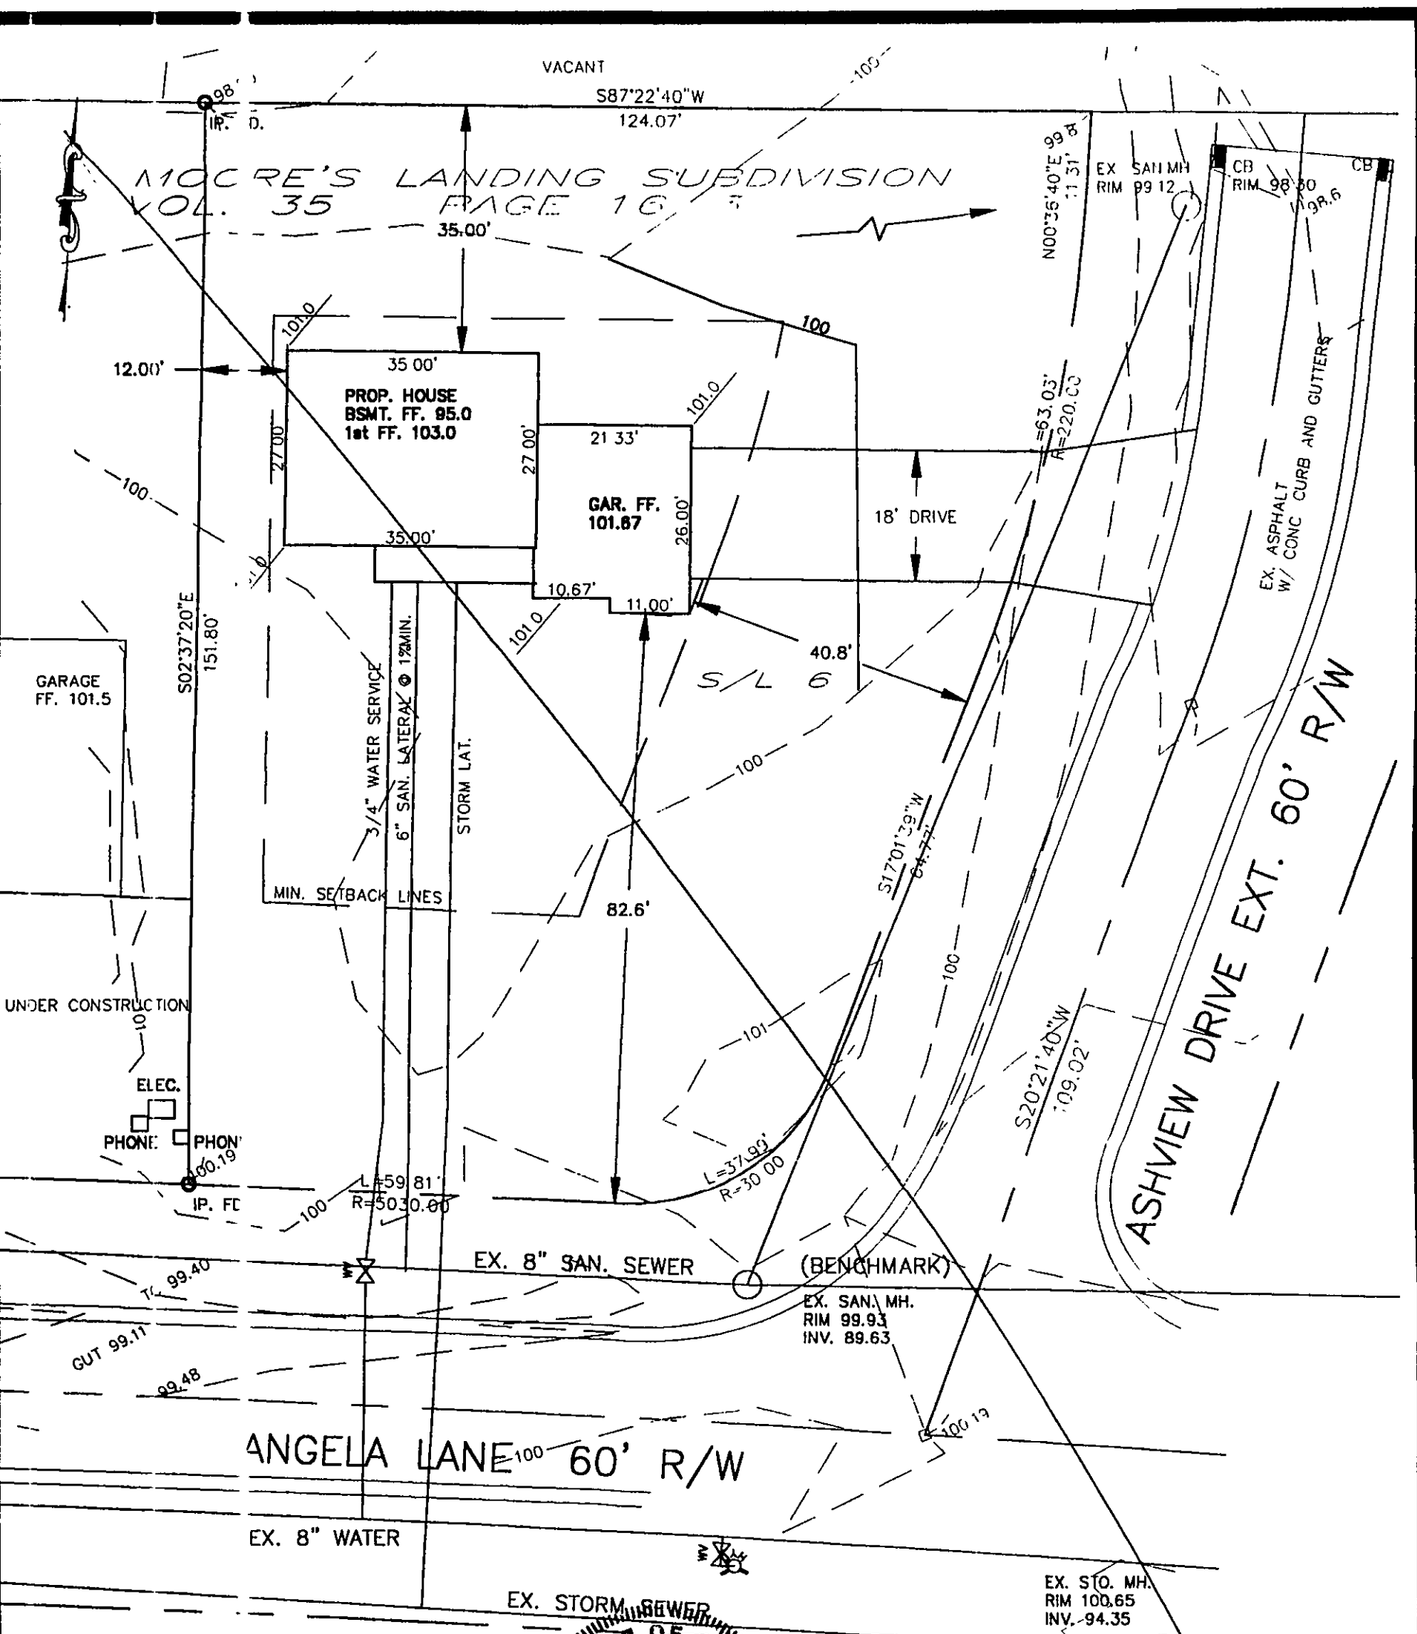

Grading Plan Approved
as shown and/or noted
JAMES R. GILLS, P.E.
Lake County Engineer

By JMJ Date 6/5/03

STATE OF OHIO
DAVID A. RAPP
7597
REGISTERED
PROFESSIONAL SURVEYOR

GRAPHIC SCALE

20 0 10 20 40 80

(IN FEET)
1 inch = 20 ft.

NOTES : 1. The Contractor Shall Verify the Following Before Starting Finish Floor Elevations and House Size. Location and elevation of existing utility connections

2 Contractor Shall Contact OUPS at least 2 Working Days prior to construction, 1-800-362-2764

"I, the undersigned hereby certify that this topography, indicated by 1' contours and elevations shown hereon represents an actual field survey made by me in May, 2003 and that the elevations were taken at appropriate intervals and that as of that date they existed as indicated hereon."

David A. Rapp 5/11/03
David A. Rapp Reg No.

DATE: May, 2003
DRAWN BY: DAR
CHECKED BY: RMO
APPROVED BY: DAR
P.S. No. 7597

APPROVED
MADISON TOWNSHIP ZONING
DATE 6/3/03
BY DAR 21375

MOORE'S LANDING
Site Plan For Sublot 6
Vol. 35, Pg. 16-3