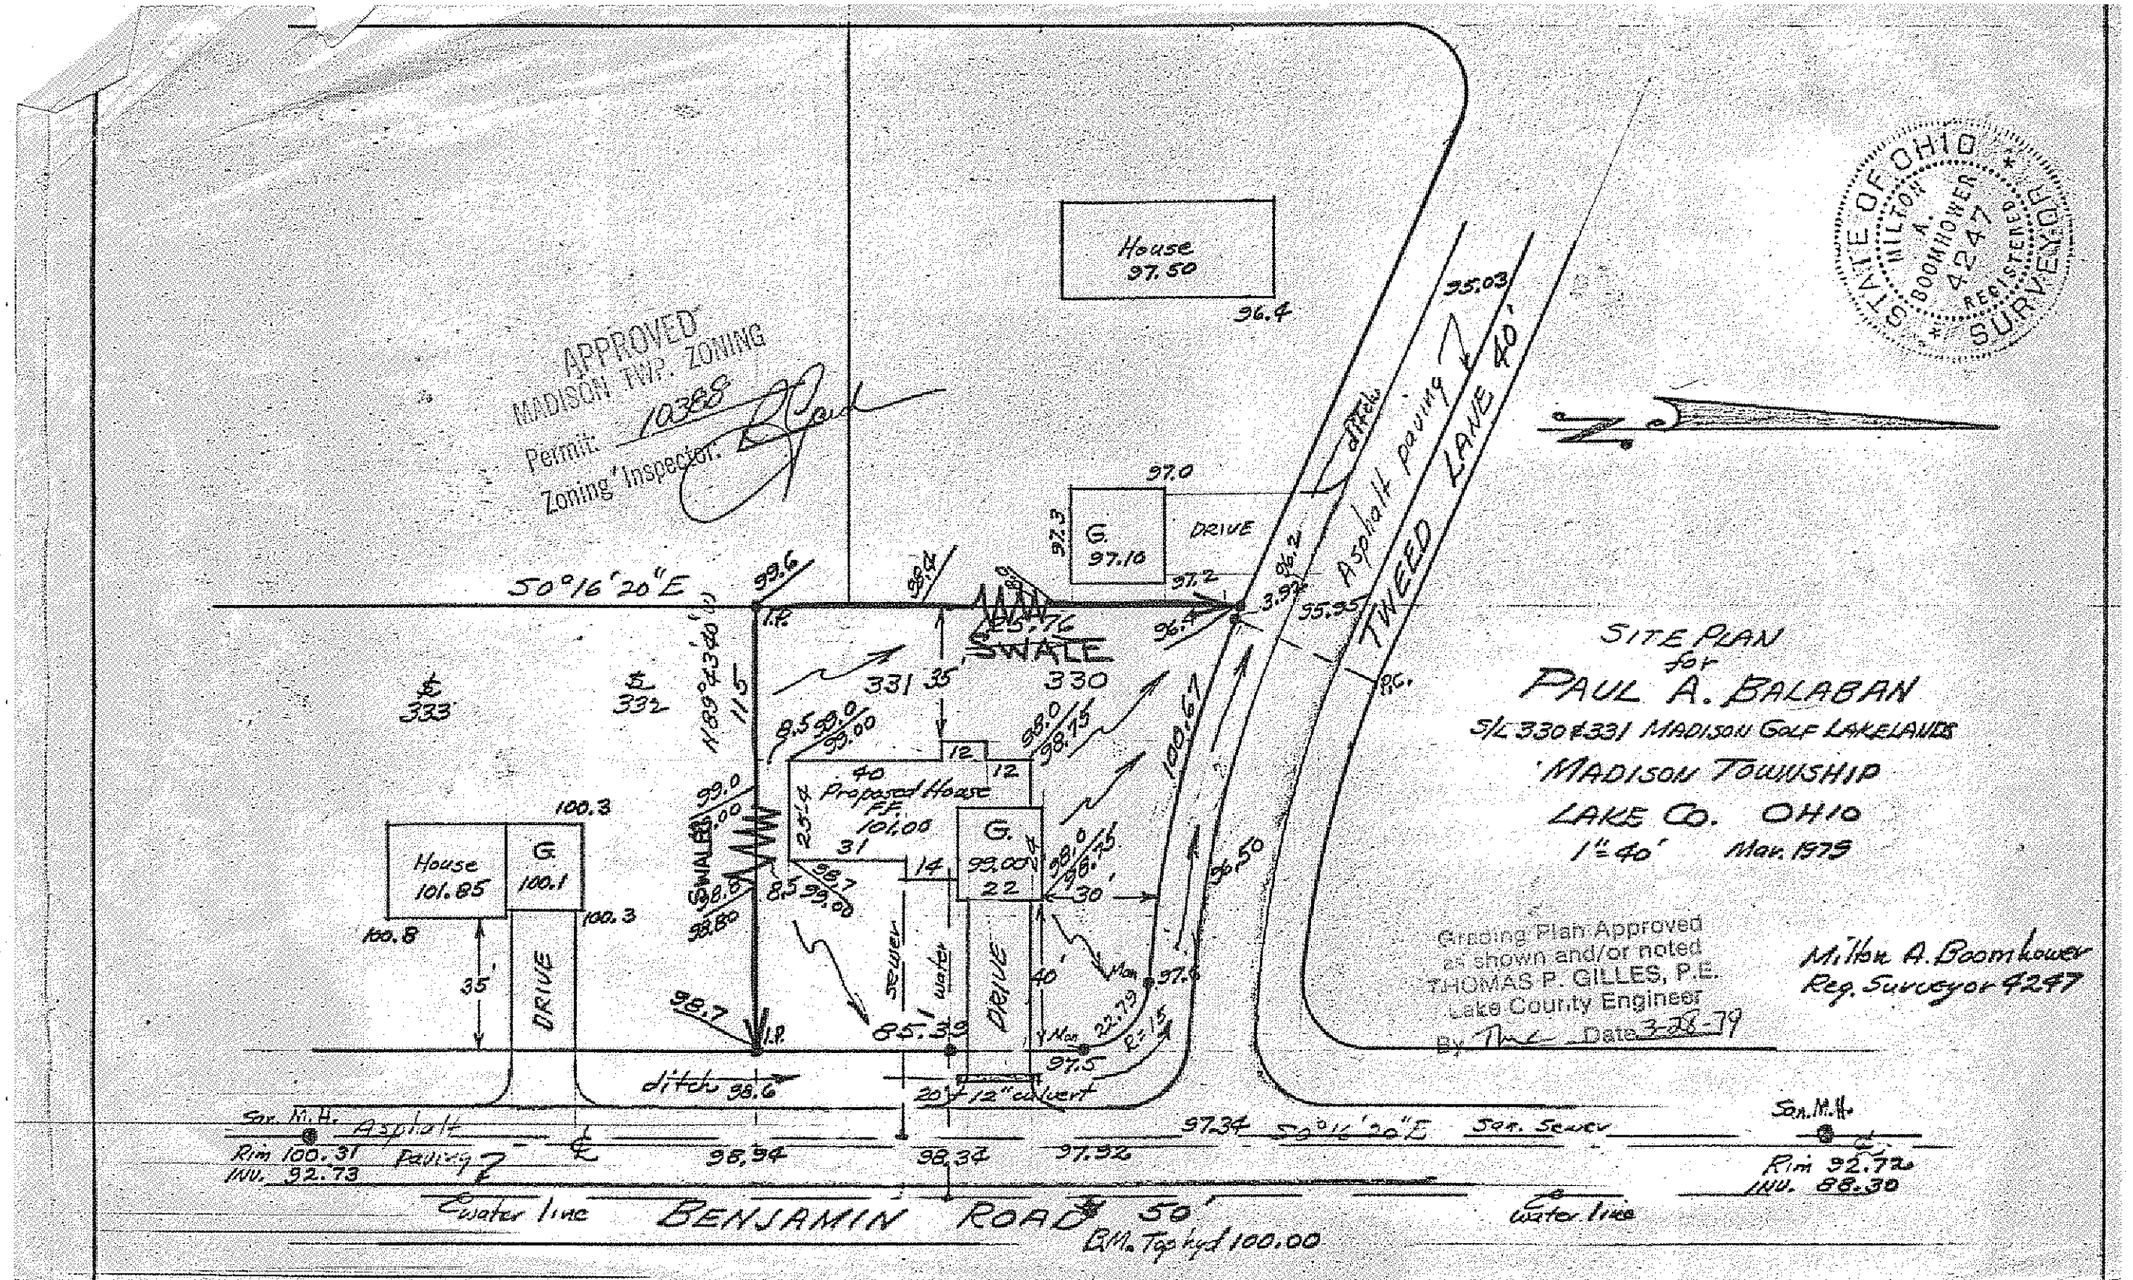

SITE PLAN
for
PAUL A. BALABAN
S/L 330 & 331 MADISON GOLF LAKELANDS
MADISON TOWNSHIP
LAKE CO. OHIO
1" = 40'
Mar. 1979
Milton A. Boomhower
Reg. Surveyor 4247
STATE OF OHIO
MILTON A. BOOMHOWER
4247
REGISTERED
SURVEYOR
APPROVED
MADISON TWP. ZONING
Permit: 10388
Zoning Inspector:
Grading Plan Approved
as shown and/or noted
THOMAS P. GILLES, P.E.
Lake County Engineer
By
Date 3-28-79
House
97.50
96.4
G.
97.10
97.0
DRIVE
Asphalt paving
TWEED LANE 40'
ditch
50°16'20"E
SWALE
331
330
House
101.85
G.
100.1
100.3
100.8
DRIVE
Proposed House
F.F.
101.00
G.
99.00
22
DRIVE
sewer
water
ditch 98.6
20' 12" culvert
Sar. M.H.
Asphalt
Rim 100.31
INV. 92.73
Paving
98.94
98.34
97.92
97.34
50°16'20"E
San. Sewer
San. M.H.
Rim 92.72
INV. 88.30
water line
BENJAMIN ROAD 50'
B.M. Top hyd 100.00
water line