APPROVED
MADISON TWP. ZONING
Permit: 9015
Zoning Inspector: DKB

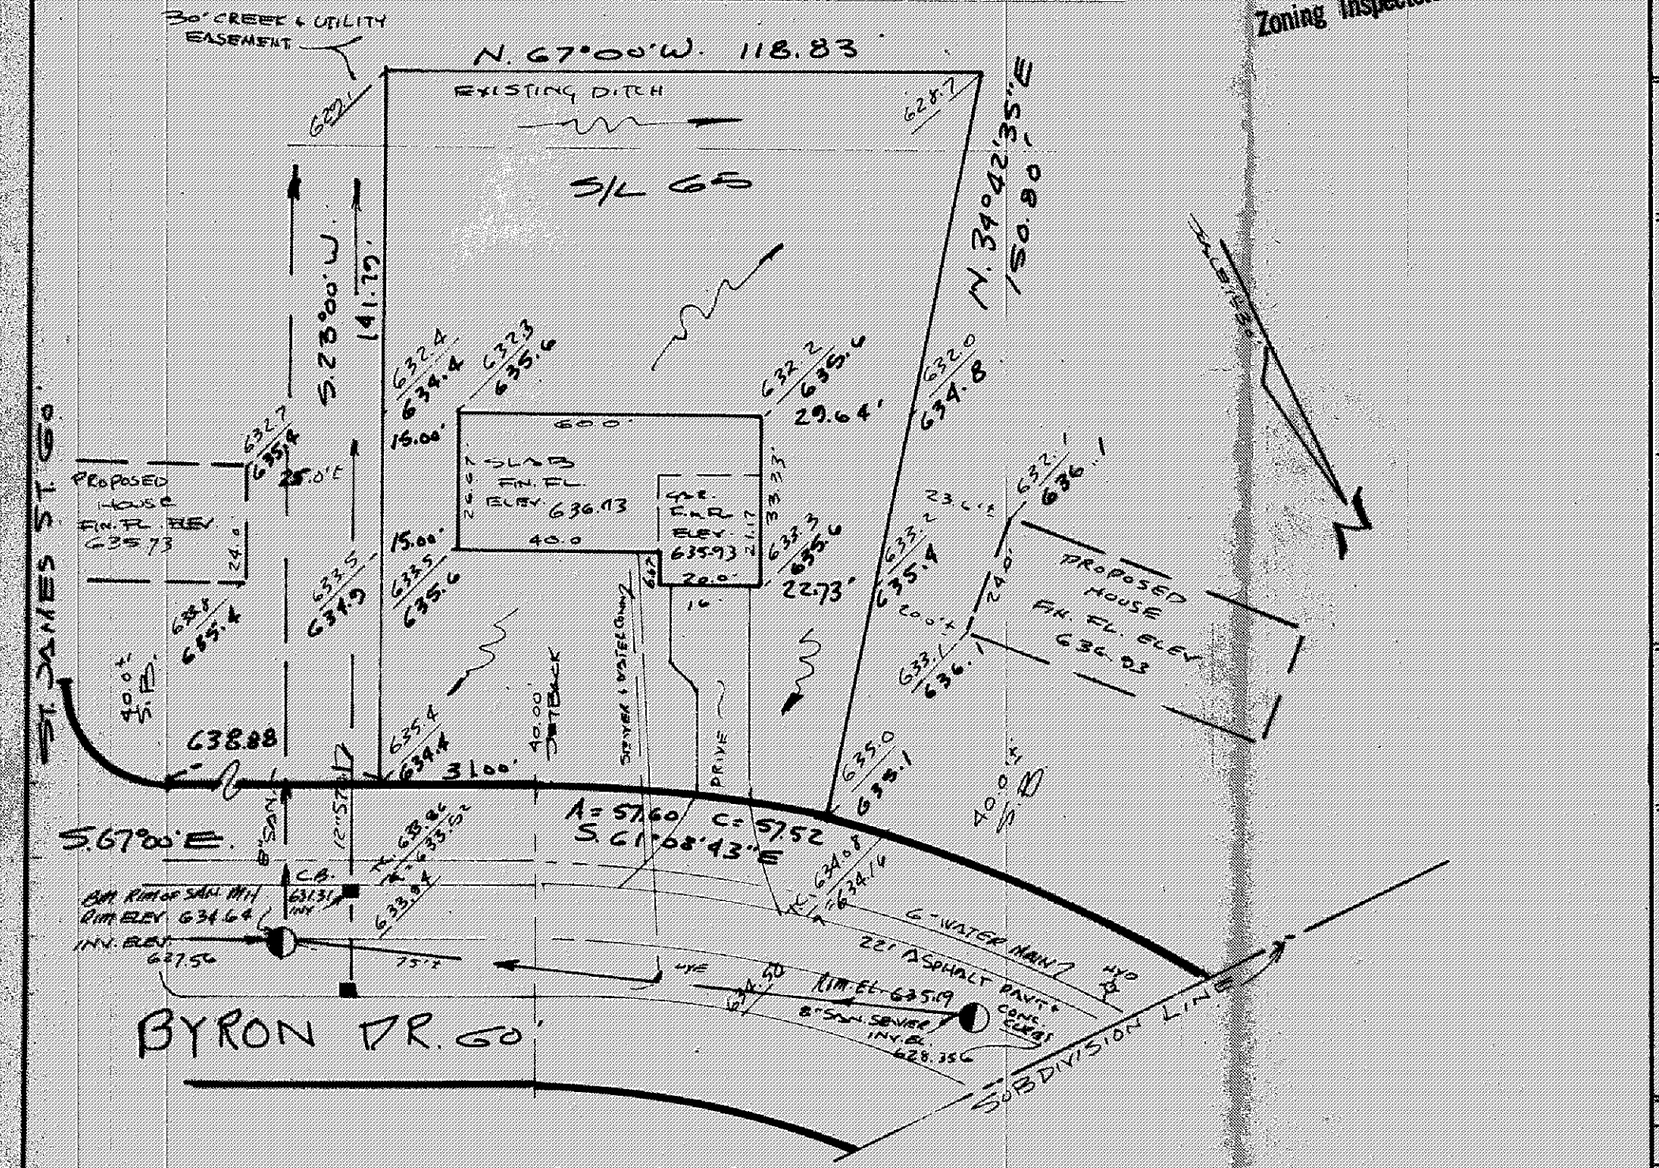

"AS BUILT" CERTIFICATION

I, HEREBY CERTIFY THAT THE CIRCLED GRADES ARE EXISTING FINISH GRADES CHECKED IN FIELD ON _____ 19 __ BY SURVEYING AND ARE CORRECT TO THE BEST OF MY KNOWLEDGE AND BELIEF

_____ REGISTERED SURVEYOR

_____ REG. NO.

Grading Plan Approved as shown and/or noted
THOMAS R. GILLES, P.E.
Lake County Engineer
BY JWK Date 3-18-74

SITE PLAN

MADISON TOWNSHIP LAKE COUNTY, OHIO

for: HALLMARK BLDRS.
CLIENT OWNER

6852 Byron Drive Madison, Ohio
ADDRESS STREET CITY ZIP

CHAPEL GROVE SUBD. SUBDIVISION NAME
VOL. - PG.
#65 SUBLOT NO. BYRON DR. STREET

LOT TRACT
VOLUME PAGE
PERM PARCEL # STREET

LEGEND

SANITARY MANHOLE
STORM MANHOLE
INLET OR CATCH BASIN
HYDRANT
EXISTING CONTOURS
PROPOSED CONTOURS
EXIST. ELEV. 100.0
PROP ELEV. 100.0

WATER VALVE (GAS)
WATER METER (GAS)
AS BUILT ELEVATION
INDICATES DIRECTION OF SURFACE DRAINAGE

REMARKS

ALL BOUNDARY DATA SHOWN WAS OBTAINED FROM (DEEDS, RECORDED SUBDIVISION PLAT OR OTHER PUBLIC RECORDS)

DESIGN CERTIFICATION

THIS PLAT WAS PREPARED BY ME AND IS CORRECT TO THE BEST OF MY KNOWLEDGE AND BELIEF

Richard L. Gilbert PS #5244
NAME SURVEYOR REGISTRATION NO.

CHECK LIST

DIMENSIONS
BEARINGS
TIE TO NEAREST STREET
SUBLOT NO. PARCEL NO.
SURROUNDING OWNERS
BLDG DIMENSIONS FIN. GR.
BLDG. TIES FLR. GRADES
APRON TYPE WIDTH THICKNESS
SIDEWALK TYPE WIDTH THICKNESS
CULVERT TYPE DIA., LENGTH

WATER MAIN SIZE LOCATION
SAN. SEWER SIZE % GR. LOC.
SAN. MH CAST ELEV. INV. EL EV.
SAN. CONN. SIZE LOC. DEPTH
STORM SEWER SIZE % GR. LOC.
STORM MH CAST ELEV. INV. ELEV.
PAVT. TYPE GRADE CURBS
GAS LINE LOC. SIZE PRESSURE
SEPTIC TANK SIZE LOC.
WELL LOCATION

REVISIONS		
NO	DATE	BY
1		
2		
3		
4		
5		

PLAN PREPARED BY:
DEBEVEC-SALO & ASSOC., INC.
130 EAST JACKSON ST. PAINESVILLE

DRAWN BY WB	SCALE 1"=30'	PHONE NO
CHK'D RLG	DATE 3-5-74	DRAWING NO. 3609-65
CREW CHIEF	APP'D	