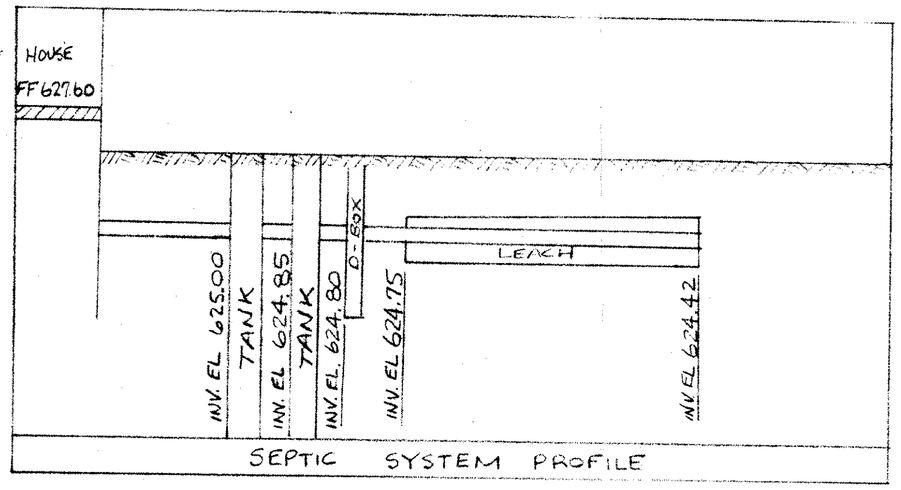

Reviewed and Accepted
LAKE COUNTY GENERAL HEALTH DISTRICT
Date 5-15-89
JOEL LUCIA, R. S., M. P. H.
Health Commissioner
BY Laura Kramer Kuns

A. To be brought to finished grade
1. Septic tank manhole covers
2. Splitter box cover
3. Distribution box cover

B. No footer drains or downspouts to be discharged into septic tanks
C. All waste water to be discharged into septic tanks

LOW YIELD WATER FIXTURES REQUIRED ON ALL:
__ Shower Head
__ Toilet
__

S... DISPOSAL PERMIT MUST BE OBTAINED BY A LAKE COUNTY LICENSED INSTALLER BEFORE INSTALLATION IS STARTED.

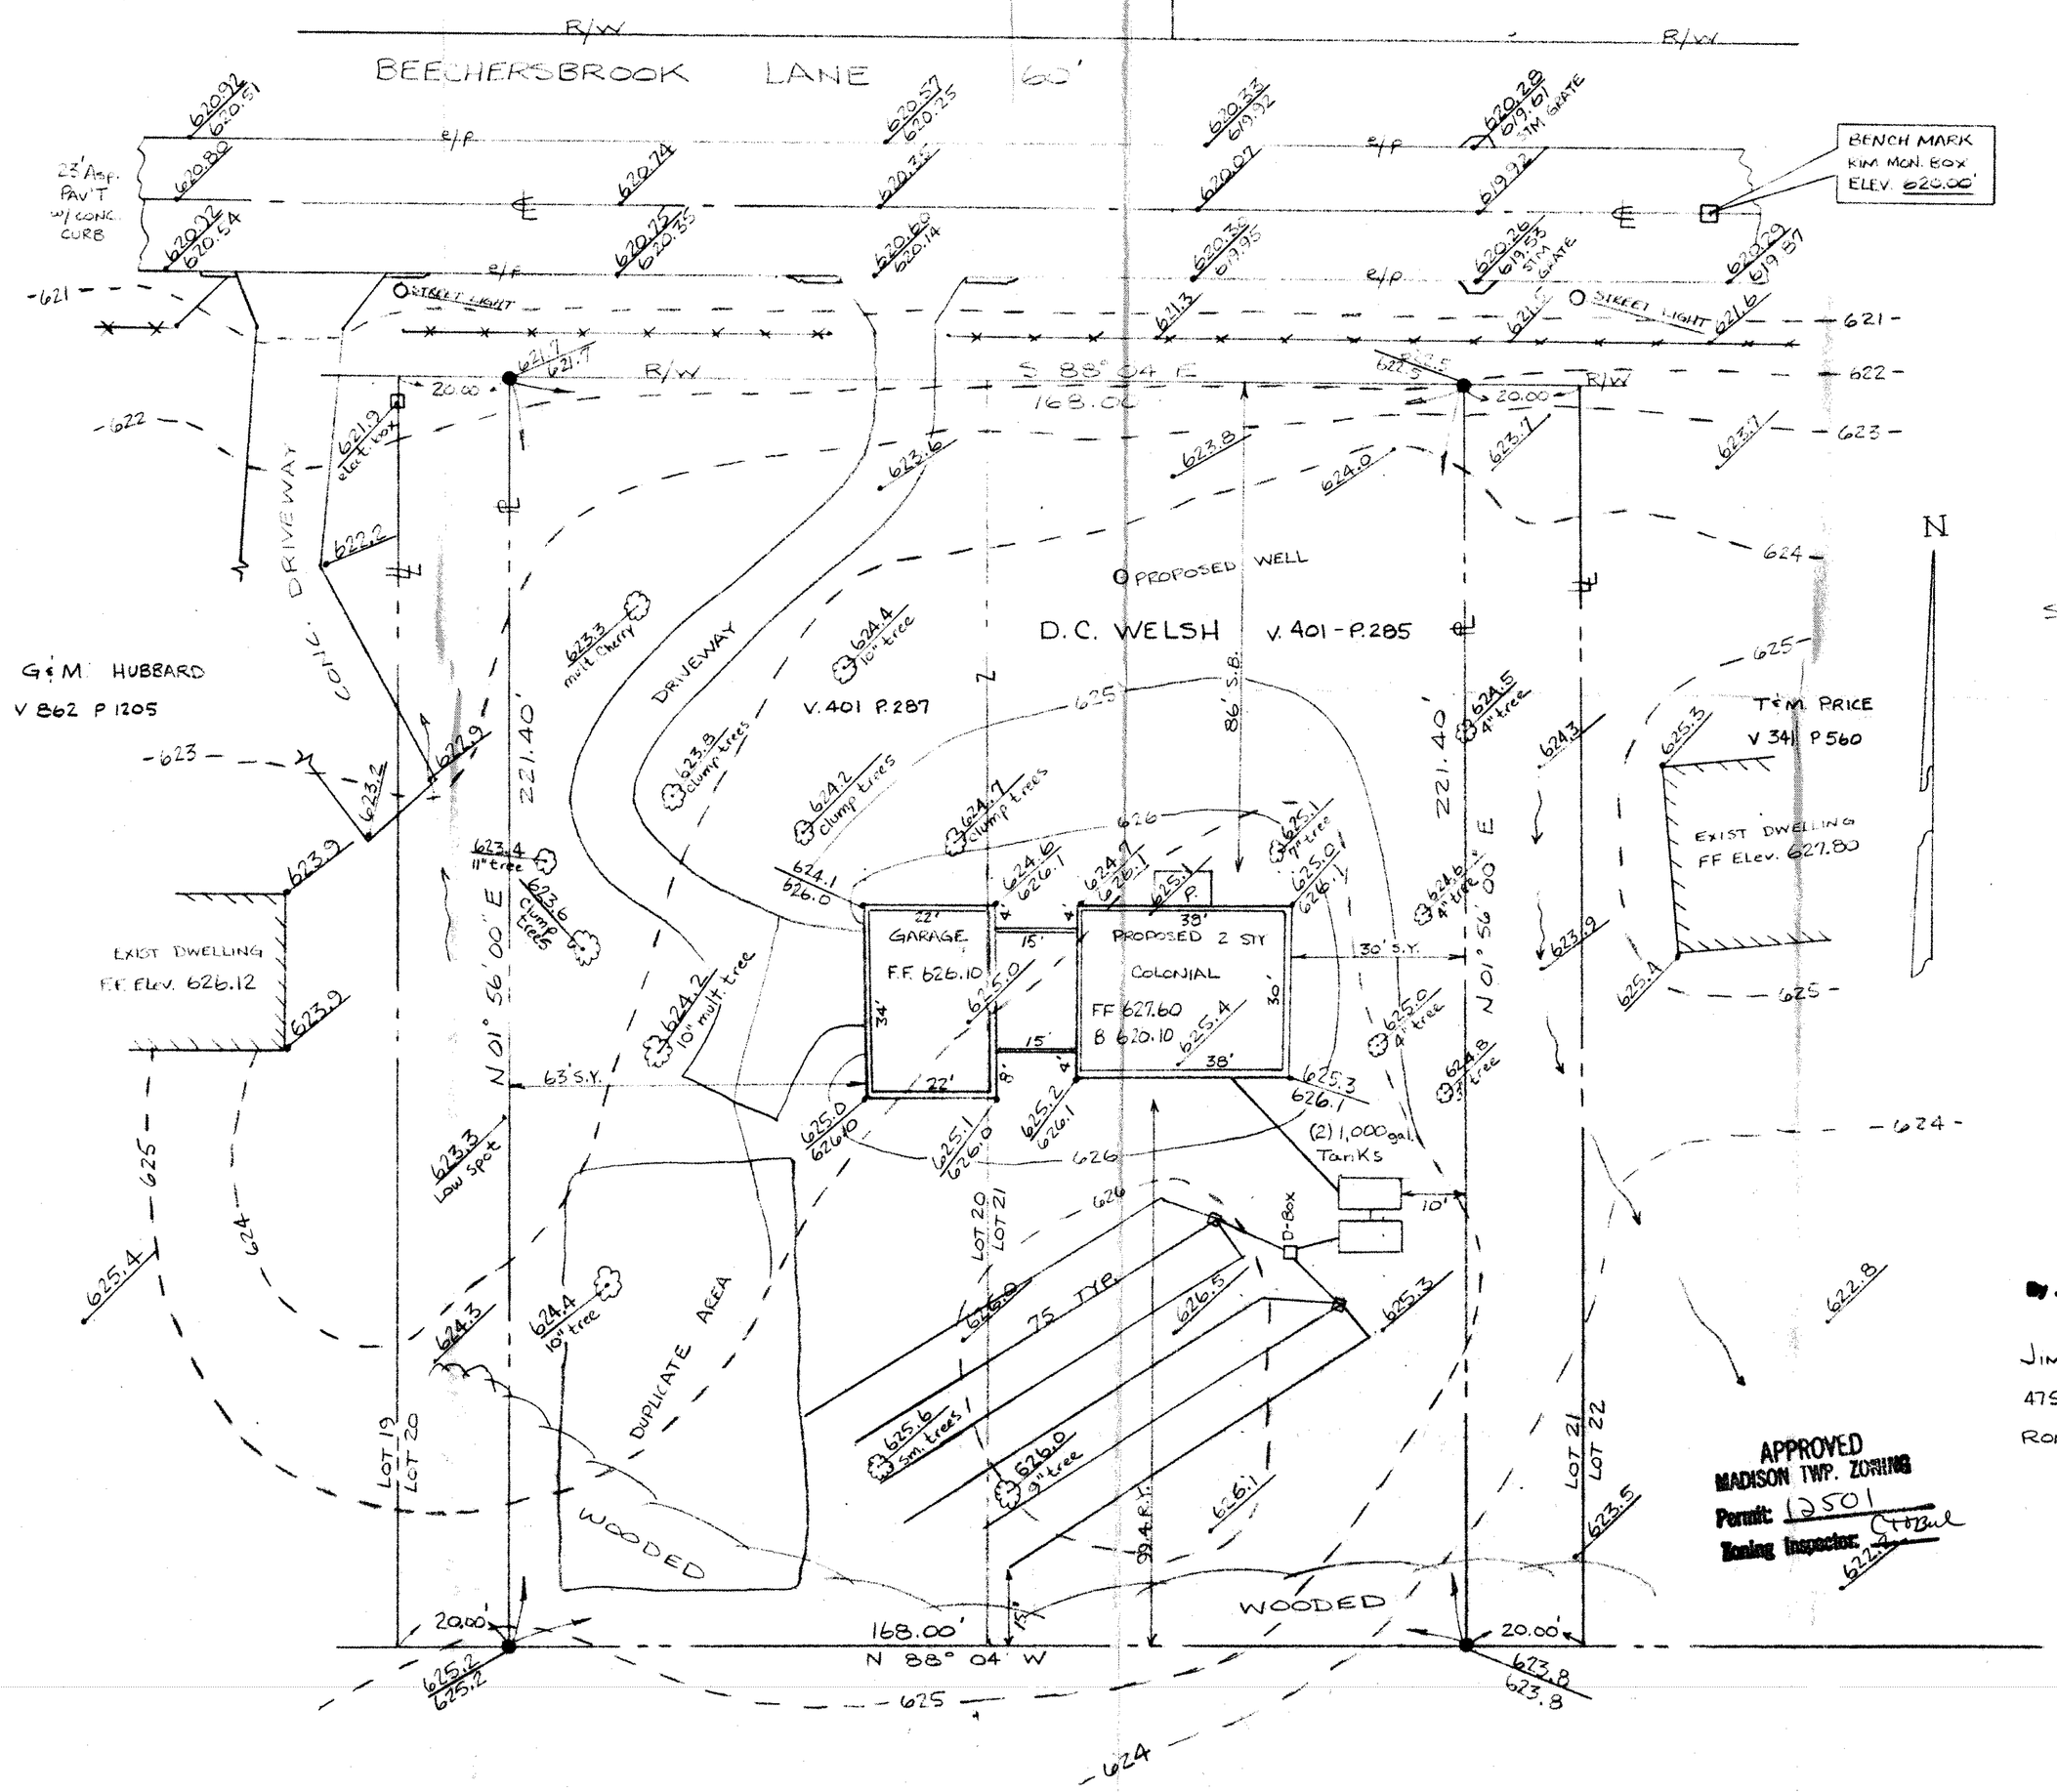

COBBLESTONE FARMS SUBDIVISION (I)

MADISON TWP.
LAKE Co. OHIO

SURVEY FOR DON WELSH

SITE PLAN
PART OF LOTS 20 & 21

SCALE 1" = 20 ft

9 MAY 1989

Grading Plan Approved as shown and/or noted
THOMAS P. GILLES, P.E.
Lake County Engineer
By _____ Date 5-18-89

JIM PETER LAND SURVEY
4759 CROSBY-COOK RD.
ROME, OHIO

STATE OF OHIO
JAMES M. PETER
6429
REGISTERED SURVEYOR

APPROVED
MADISON TWP. ZONING
Permit: 12501
Zoning Inspector: [illegible]

DWG # 890505