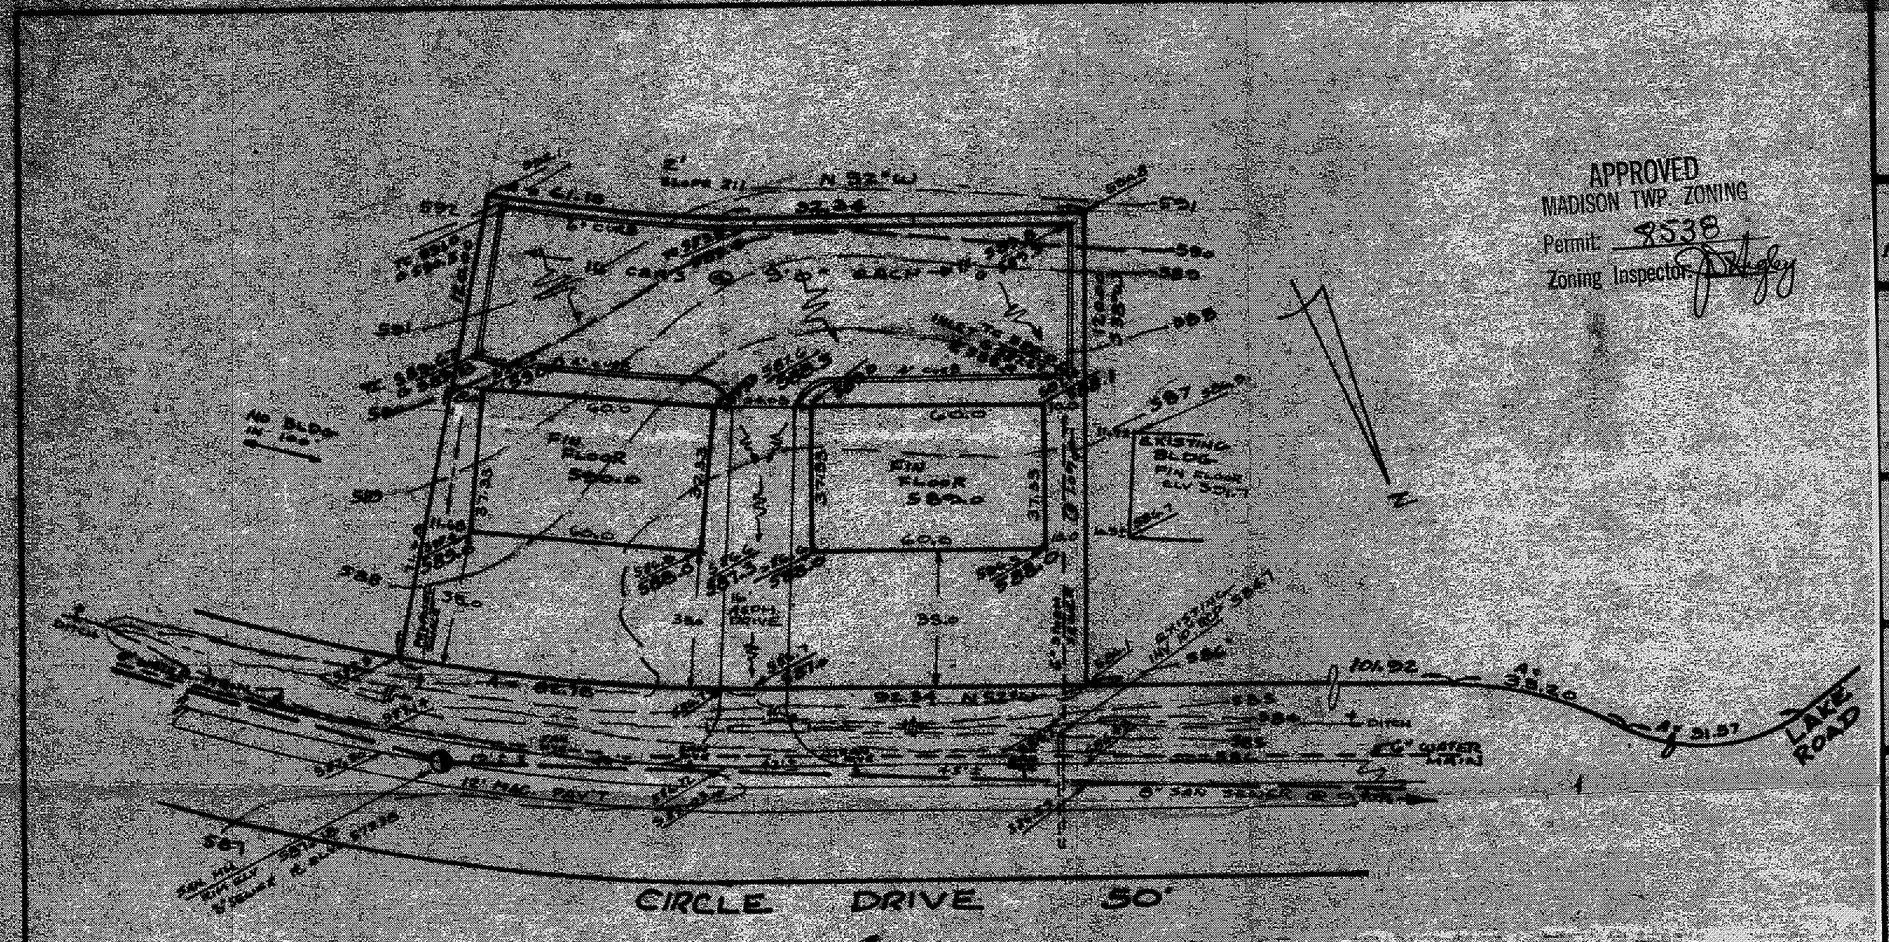

APPROVED
MADISON TWP. ZONING
Permit: 8538
Zoning Inspector: [signature]

Grading Plan Approved
as shown and/or noted
THOMAS P. GILLES, P.E.
Lake County Engineer
By [signature] Date 30 Aug 72

SITE PLAN

MADISON TOWNSHIP, LAKE COUNTY, OHIO

for GRAND RIVER CONST. CO.
OWNER(S)

2000 LEE ROAD CLEVELAND, O.
NUMBER STREET CITY ZIP

PARKVIEW SUBD.
METES & BOUNDS
D 38
VOLUME PAGE
17-18-21-25
TURCY 80 CIRCLE DR.
STREET

LOT TRACT
VOLUME PAGE
THIS PARCEL IS EVENLY

LEGEND

SANITARY MANHOLE
STORM MANHOLE
INLET OR CATCH BASIN
HYDRANT
EXISTING CONTOURS
PROPOSED CONTOURS
EXIST ELEV. / PROP. ELEV.
WATER VALVE (GATE)
WATER METER (CURB)
AS BUILT ELEVATION
DIRECTION OF SURFACE DRAINAGE

REMARKS

ALL BOUNDARY DATA SHOWN WAS OBTAINED FROM (DEEDS, RECORDED SUBDIVISION PLAT OR OTHER PUBLIC RECORDS)

DESIGN CERTIFICATION

THIS PLAT WAS PREPARED BY ME, AND IS CORRECT TO THE BEST OF MY KNOWLEDGE AND BELIEF

[signature] PS# 5244
NAME & SURVEYOR REGISTRATION NO.

CHECK LIST

DIMENSIONS
BEARINGS
TIE TO NEAREST STREET
SUBLOT NO PARCEL NO
ADJOINING OWNERS
BLDG DIMENSIONS FIN GR
BLDG TIES FLR OPENINGS
APRON TYPE WIDTH THICKNESS
SIDEWALK TYPE WIDTH THICKNESS
CULVERT TYPE DIA LENGTH

WATER MAIN SIZE LOCATION
SAN SEWER SIZE % GR LOC
SAN MH CAST ELEV INV ELEV
SAN CONN SIZE LOC MATER
STORM SEWER SIZE % GR LOC
STORM MH CAST ELEV INV ELEV
INLET TYPE GRADE CAPACITY
GAS LINE LOC SIZE PRESSURE
SEPTIC TANK SIZE LOC
WELL LOCATION

REVISIONS		
NO	DATE	BY
1		
2		
3		
4		
5		

PLAN PREPARED BY:

DEGEVEC-SALO & ASSOC., INC.
CIVIL ENGINEERS, SURVEYORS NAME
150 E. JACKSON ST. PAINESVILLE, O.
ADDRESS

DRAWN BY RJB | SCALE 1"=30' | PHONE 352-5200
CHKD. | DATE AUG 3, 72 | JOB NO. 3723
CREW CHIEF M.M. | FILE