Grading Plan Approved
as shown and/or noted
THOMAS P. GILLES, P.E.
Lake County Engineer

By 7GG Date 20 Oct 72

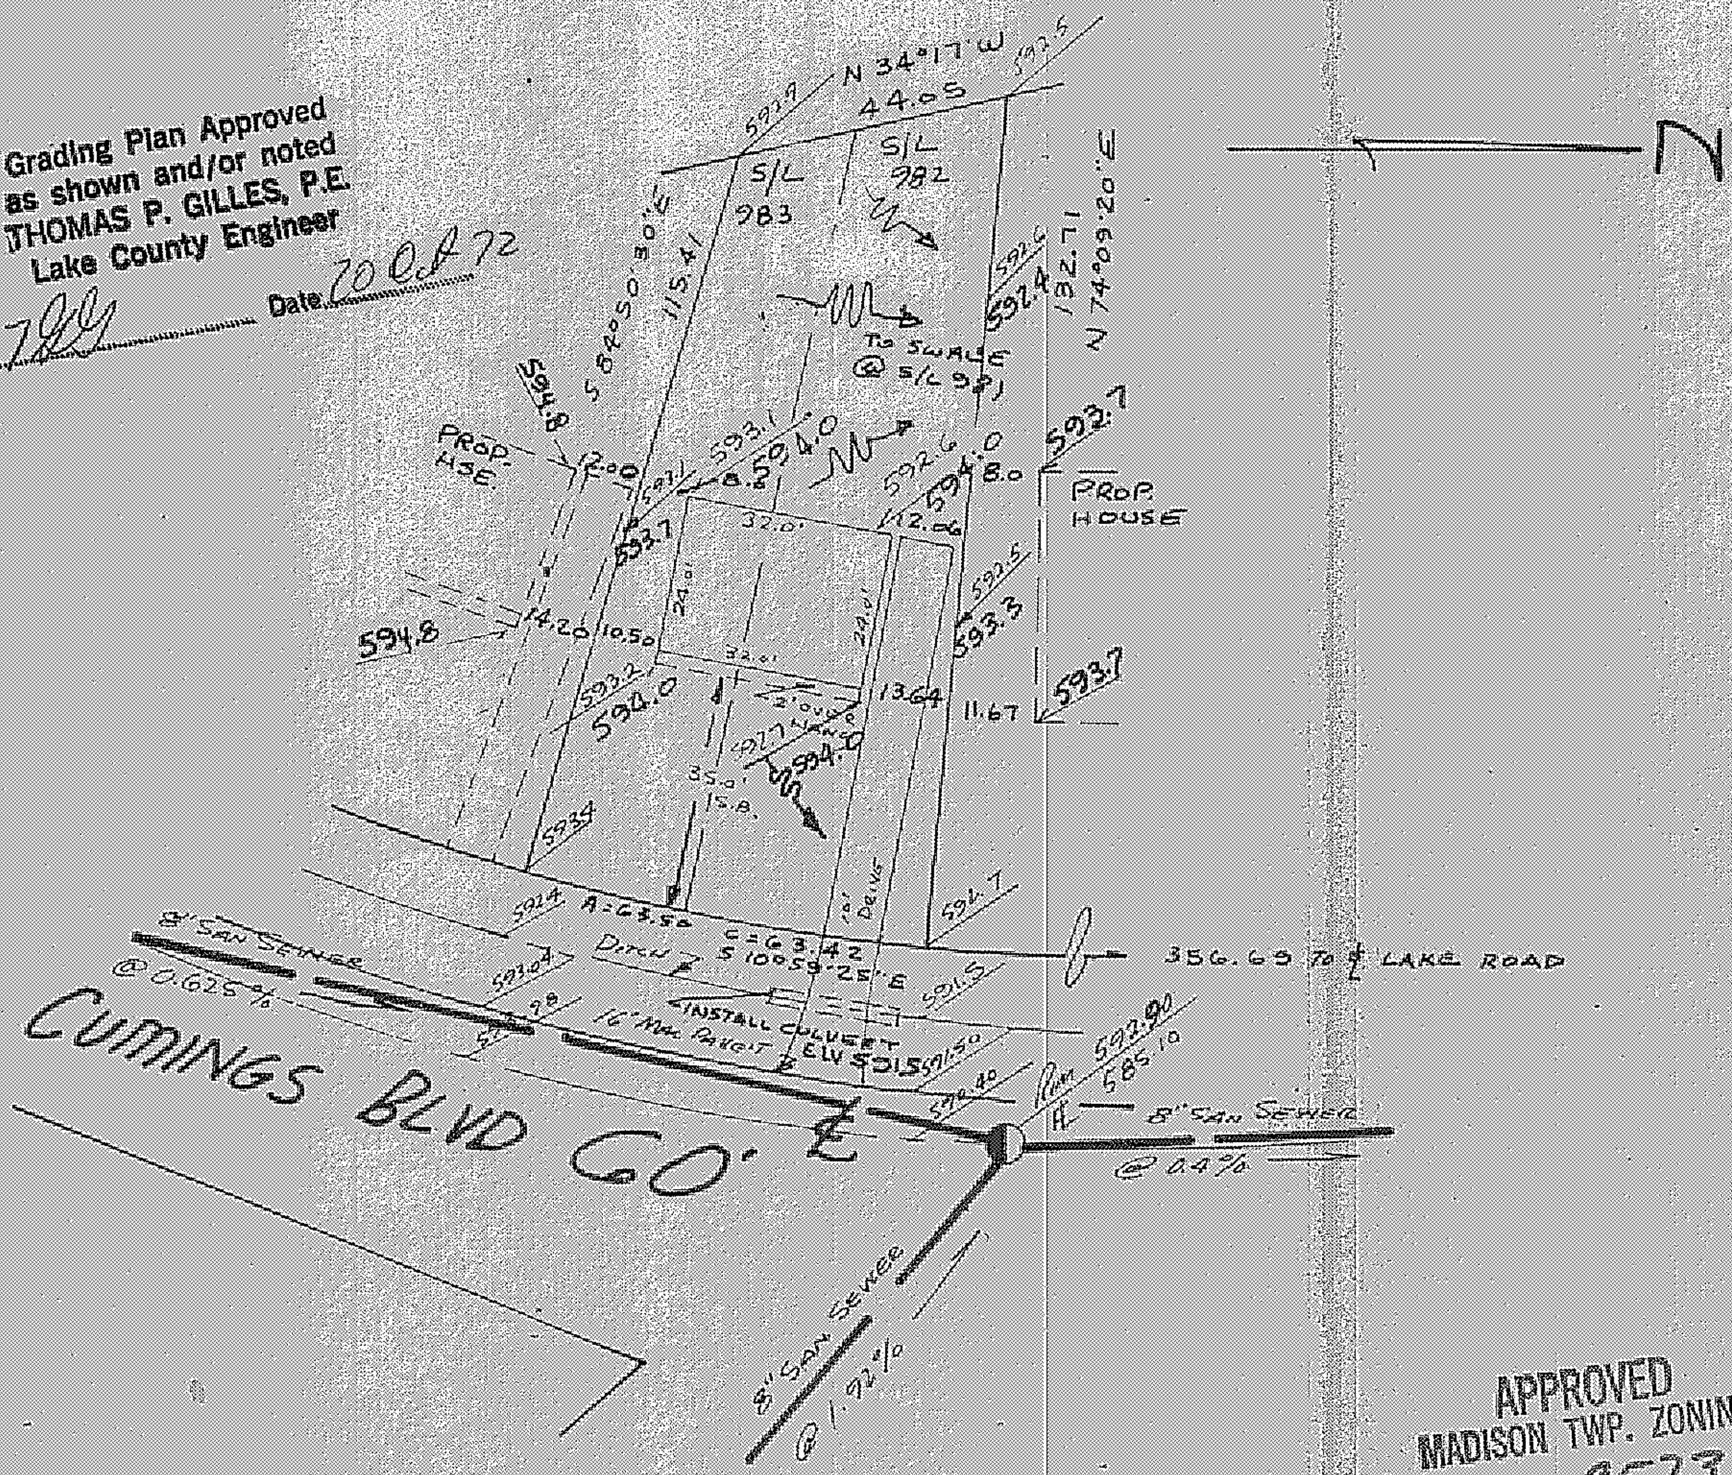

APPROVED
MADISON TWP. ZONING
Permit: 8573
Zoning Inspector: GKB

"AS BUILT" CERTIFICATION

I, HEREBY CERTIFY THAT THE CIRCLED GRADES ARE EXISTING FINISH GRADES CHECKED IN FIELD ON __________ 19__ BY __________ SURVEYING AND ARE CORRECT TO THE BEST OF MY KNOWLEDGE AND BELIEF

REGISTERED SURVEYOR __________ NO. ____

SITE PLAN

MADISON (TOWNSHIP) LAKE COUNTY, OHIO

for RYAN HOMES (CLIENT OWNER)

ADDRESS ____ STREET ____ CITY ____ ZIP ____

CUMINGS BEACH PARK
RECORD SUBDIVISION
VOLUME F PAGE 49
SUBLOT NO 983-982 STREET Cuming Blvd

LOT ____ TRACT ____
VOLUME ____ PAGE ____
PERM PARCEL # ____ STREET ____

LEGEND

SANITARY MANHOLE
STORM MANHOLE
INLET OR CATCH BASIN
HYDRANT
EXISTING CONTOURS
PROPOSED CONTOURS
EXIST ELEV 100.0
100.0 PROP ELEV

WATER VALVE (GAS)
WATER METER (GAS)
AS BUILT ELEVATION 100
DIRECTION OF SURFACE DRAINAGE

REMARKS

ALL BOUNDARY DATA SHOWN WAS OBTAINED FROM (DEEDS RECORDED SUBDIVISION PLAT OR OTHER PUBLIC RECORDS)

DESIGN CERTIFICATION

THIS PLAT WAS PREPARED BY ME, AND IS CORRECT TO THE BEST OF MY KNOWLEDGE AND BELIEF

Richard R. Heyfield PS # 5506
NAME SURVEYOR REGISTRATION NO.

CHECK LIST

DIMENSIONS
BEARINGS
TIE TO NEAREST STREET
SUBLOT NO PARCEL NO
SURROUNDING OWNERS
BLDG DIMENSIONS FIN GR
BLDG TIES FLR GRADES
APRON TYPE WIDTH THICKNESS
SIDEWALK TYPE WIDTH THICKNESS
CULVERT TYPE DIA LENGTH

WATER MAIN SIZE LOCATION
SAN SEWER SIZE % GR LOC
SAN MH CAST ELEV INV ELEV
SAN CONN SIZE LOC DEPTH
STORM SEWER SIZE % GR LOC
STORM MH CAST ELEV INV ELEV
PAVT TYPE GRADE CURBS
GAS LINE LOC SIZE PRESSURE
SEPTIC TANK SIZE LOC
WELL LOCATION

RIVISIONS		
NO	DATE	BY
1	8/9/72	RJB
2		
3		
4		
5		

PLAN PREPARED BY:

DEBEVEC, SALO & ASSOC, INC.
CIVIL ENGINEERS SURVEYORS (NAME)
150 E. JACKSON ST PAINESVILLE, O. (ADDRESS)

DRAWN BY SWARTZ	SCALE 1" = 30'	PHONE NO.
CHKD R. H.	DATE 6-21-72	DRAWING NO 3528-982
CREW CHIEF	APPD	