SITE PLAN
FOR
RICHARD BEACH
BEING PART OF LOT 14, TRACT 4, IN THE TOWNSHIP OF MADISON, LAKE COUNTY, OHIO.

LOW YIELD WATER FIXTURES REQUIRED ON ALL:
___ Shower Head
___ Toilet

SCALE: 1" = 20'

VILLAGE SURVEYING CO.
P.O. BOX 1096 FAIRPORT HARBOR, OH. 44077
(216) 357-1359

5464 Chapel 975-1128 - 428-5689

BENCHMARK - 100.00 (ASSUMED)
TOP BOLT HYDRANT

I, the undersigned hereby certify this topography, indicated by 1' contours, and elevations shown hereon represent an actual field survey by me on JAN 19, 1994 and that the were taken at appropriate intervals and that as of that date they existed as indicated hereon.

98 J. M. Coffman P.S. No 6857

STATE OF OHIO THOMAS MARC COFFMAN 6857 REGISTERED SURVEYOR

FEB 27, 1995

SEWAGE DISPOSAL PERMIT MUST BE OBTAINED BY A LAKE COUNTY LICENSED INSTALLER BEFORE INSTALLATION IS STARTED.

Reviewed and Accepted
LAKE COUNTY GENERAL HEALTH DISTRICT
Date 3-7-95
JOEL LUCIA, R. S., M. P. H.
Health Commissioner
BY J. Lindsey

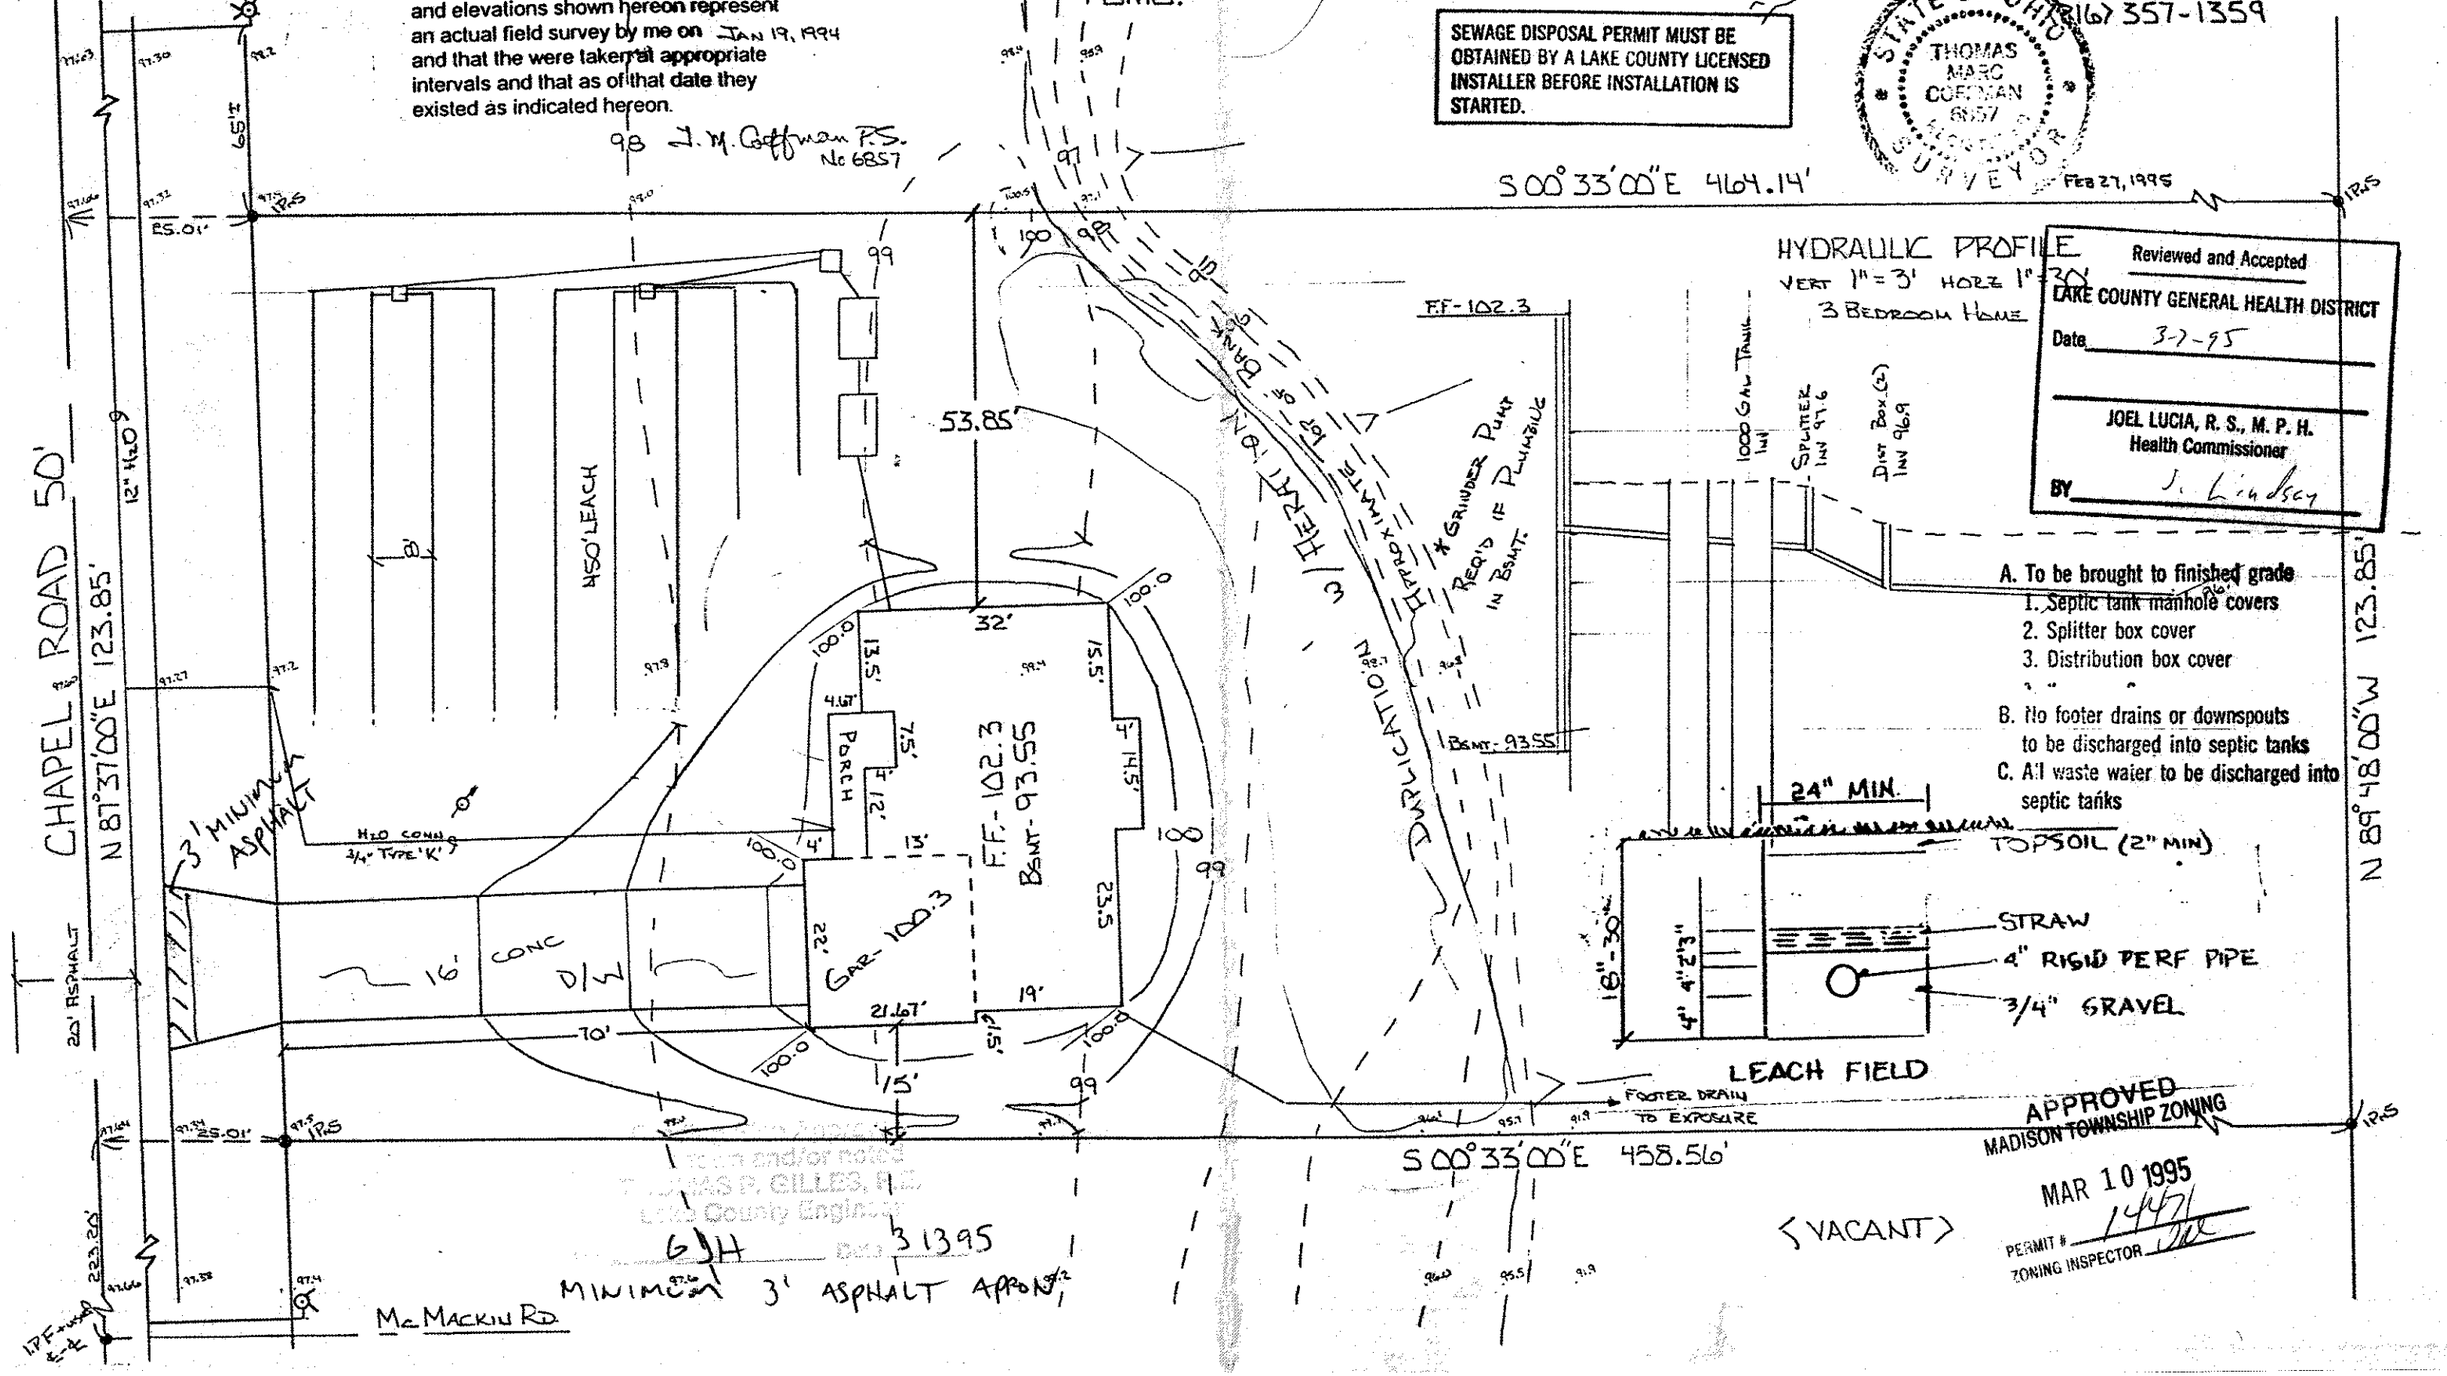

A. To be brought to finished grade
1. Septic tank manhole covers
2. Splitter box cover
3. Distribution box cover

B. No footer drains or downspouts to be discharged into septic tanks
C. All waste water to be discharged into septic tanks

APPROVED
MADISON TOWNSHIP ZONING
MAR 10 1995
PERMIT # 1447
ZONING INSPECTOR

Approved as to form and/or notes
THOMAS P. GILLES, P.E.
Lake County Engineer
6JH 3 1395