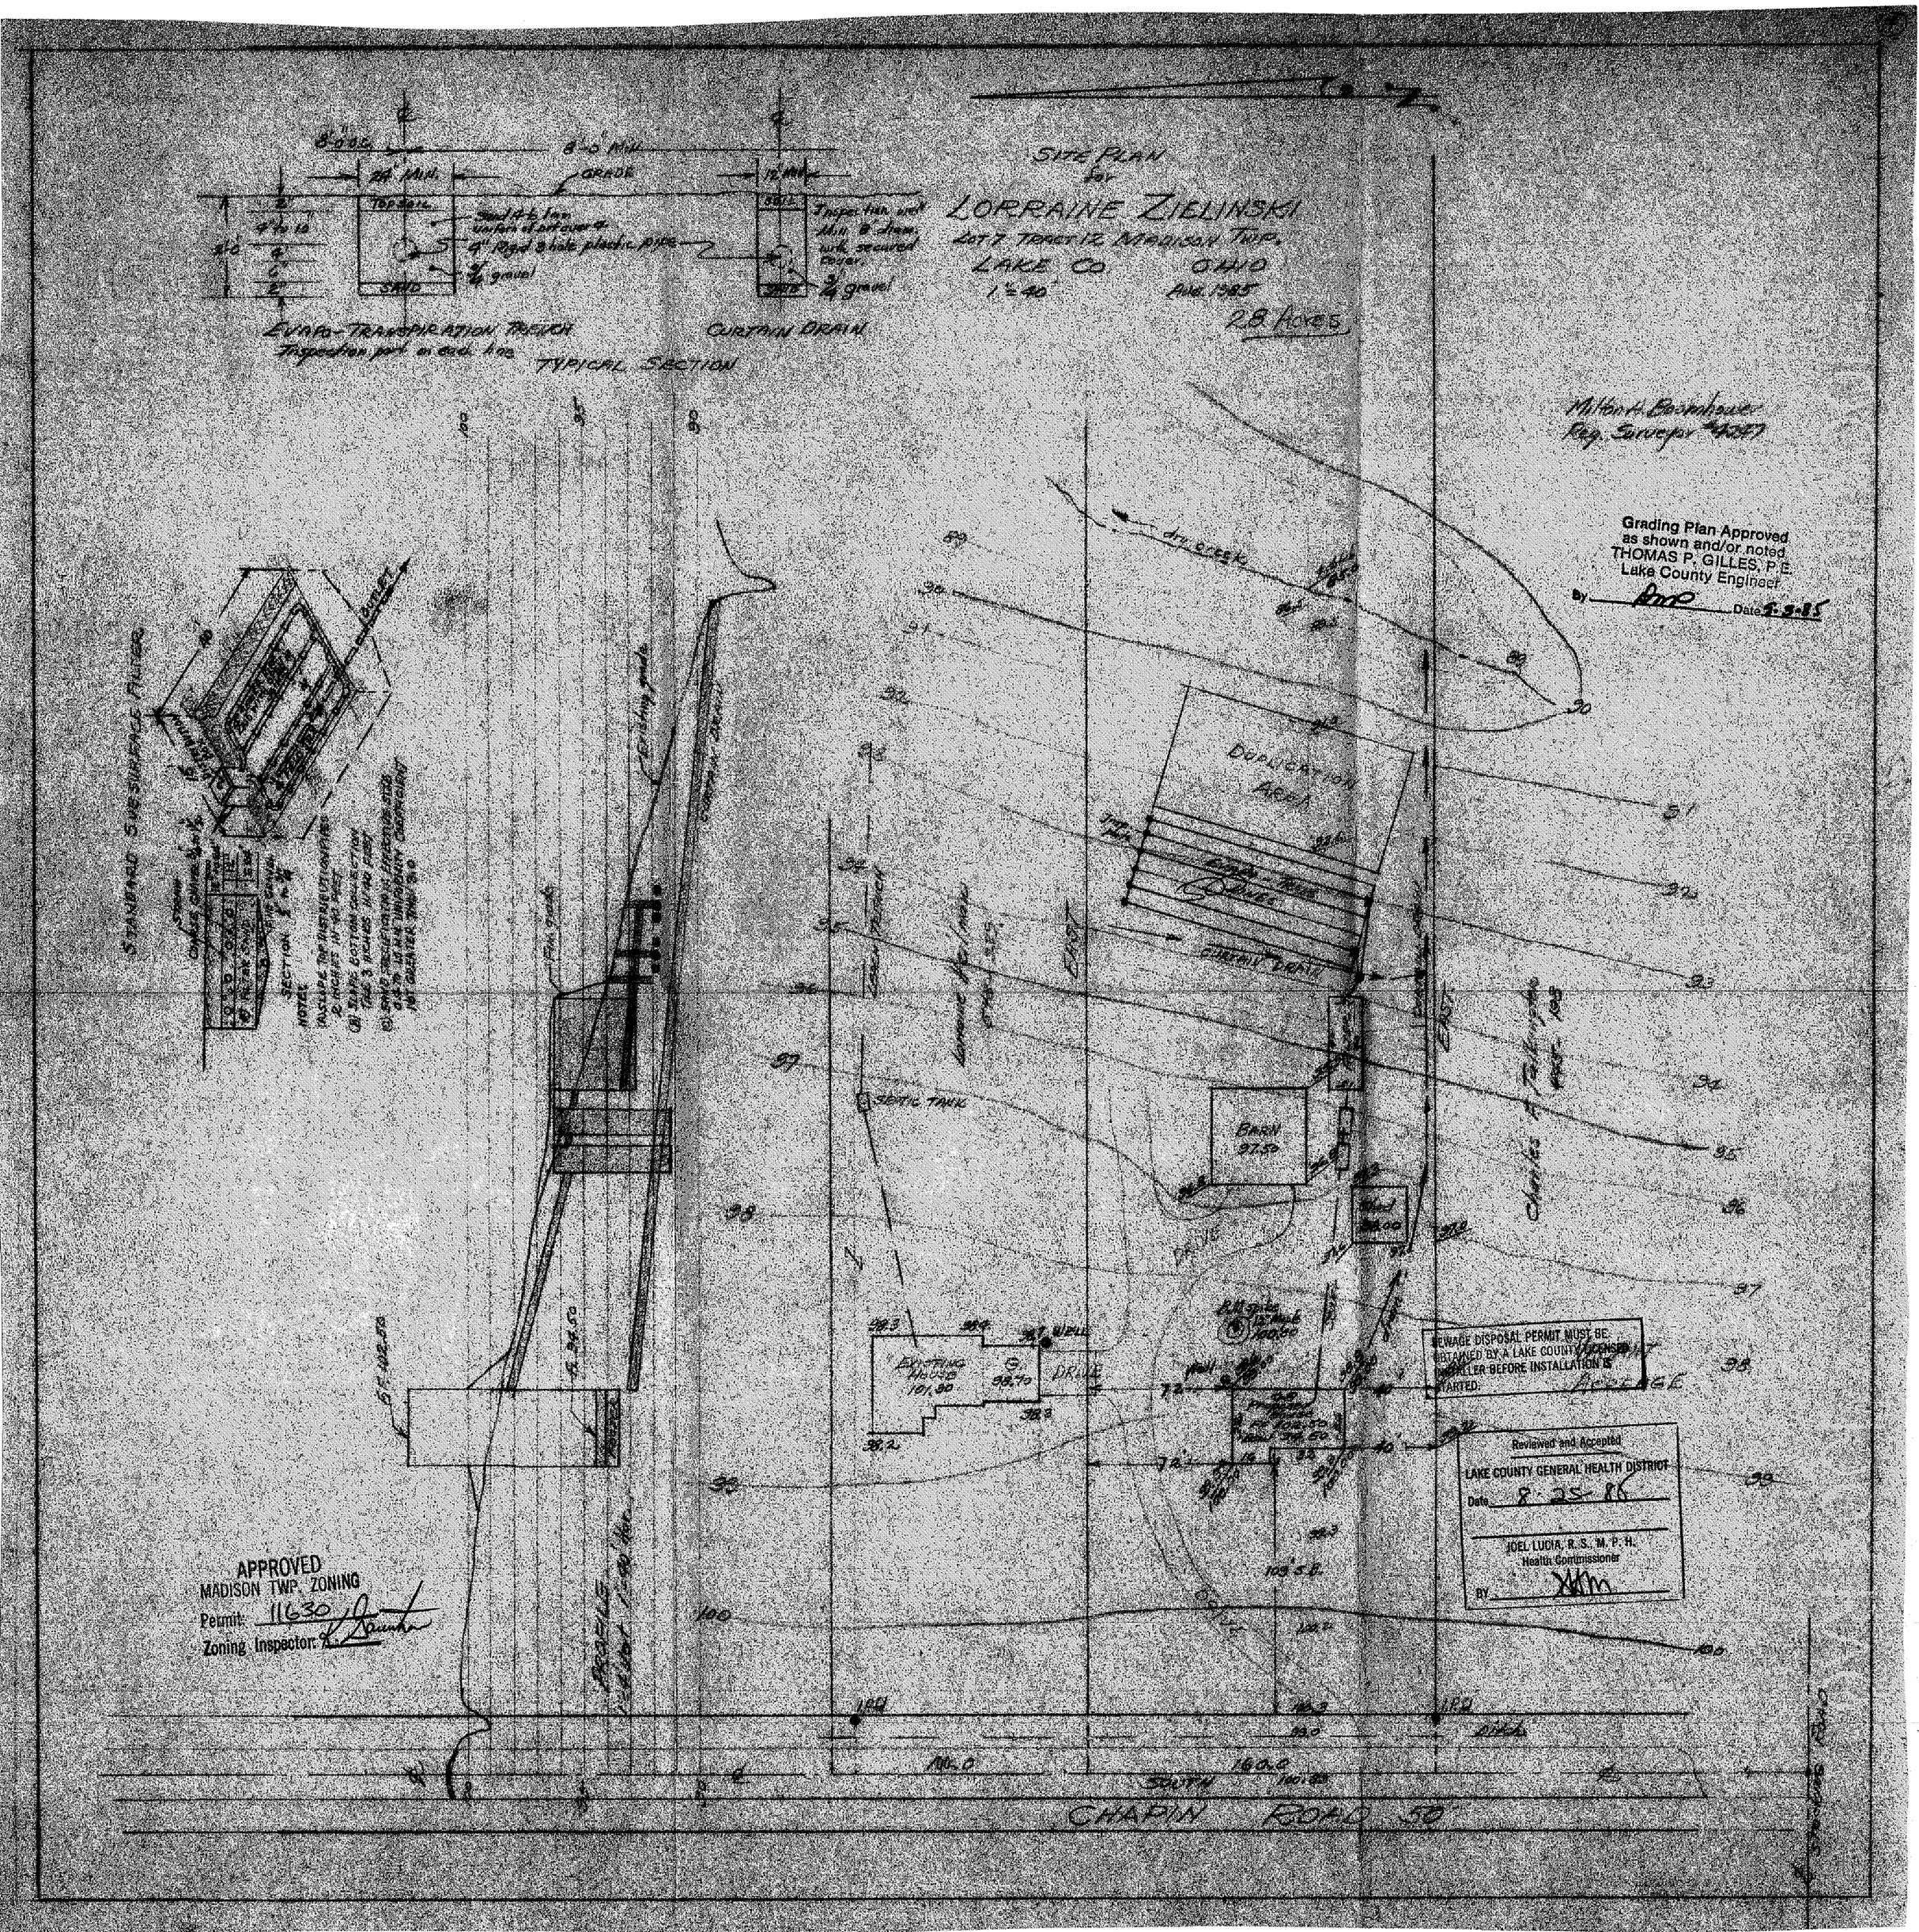
SITE PLAN
for
LORRAINE ZIELINSKI
LOT 7 TRACT 12 MADISON TWP.
LAKE CO. OHIO
1" = 40'
AUG. 1985
28 ACRES
EVAPO-TRANSPIRATION TRENCH
Inspection port on each line
CURTAIN DRAIN
TYPICAL SECTION
Milton H. Boomhower
Reg. Surveyor #4247
Grading Plan Approved
as shown and/or noted
THOMAS P. GILLES, P.E.
Lake County Engineer
By
Date 5-3-85
STANDARD SUBSURFACE FILTER
SECTION
NOTE:
DUPLICATION AREA
CURTAIN DRAIN
SEPTIC TANK
BARN
97.50
EXISTING HOUSE
101.90
DRIVE
WELL
SEWAGE DISPOSAL PERMIT MUST BE OBTAINED BY A LAKE COUNTY LICENSED INSTALLER BEFORE INSTALLATION IS STARTED.
Reviewed and Accepted
LAKE COUNTY GENERAL HEALTH DISTRICT
Date 8-25-86
JOEL LUCIA, R.S., M.P.H.
Health Commissioner
BY
APPROVED
MADISON TWP. ZONING
Permit: 11630
Zoning Inspector:
CHAPIN ROAD 50