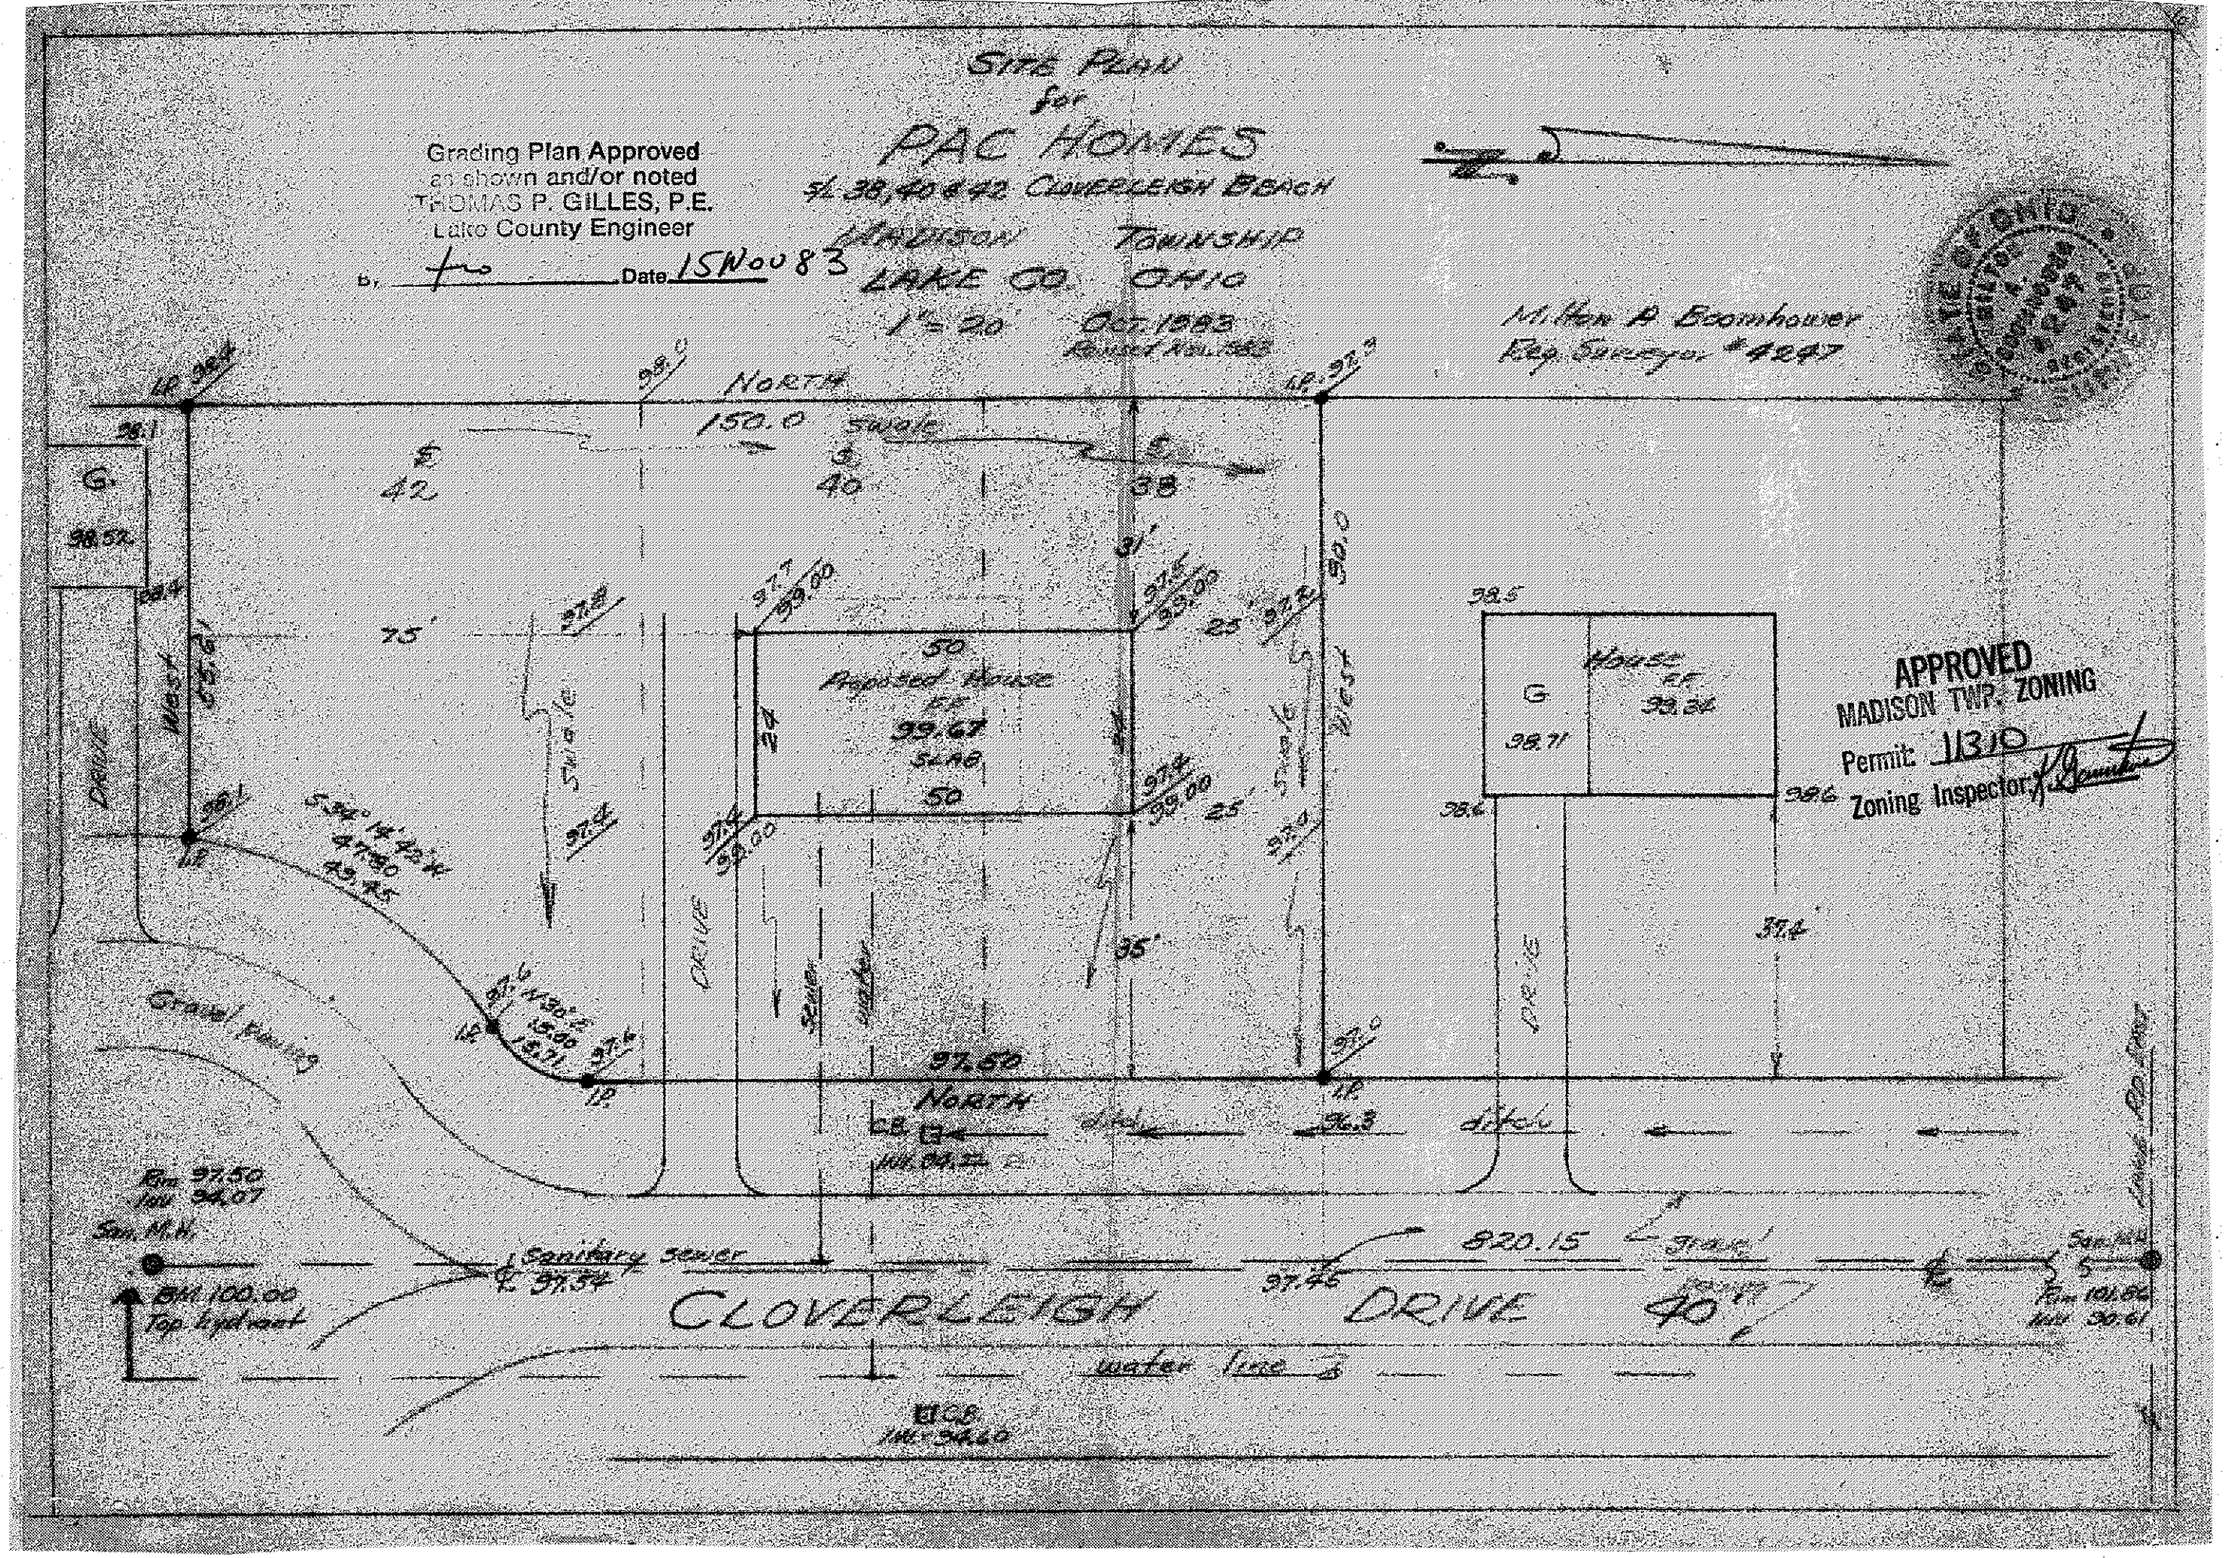
SITE PLAN
for
PAC HOMES
S/L 38, 40 & 42 CLOVERLEIGH BEACH
MADISON TOWNSHIP
LAKE CO. OHIO
1" = 20'
OCT. 1983
Revised Nov. 1983
Milton A. Boomhower
Reg. Surveyor #4247
Grading Plan Approved
as shown and/or noted
THOMAS P. GILLES, P.E.
Lake County Engineer
By
Date 15 Nov 83
APPROVED
MADISON TWP. ZONING
Permit: 11310
Zoning Inspector:
NORTH
150.0
Swale
42
40
38
G.
98.52
75'
50
Proposed House
FF
99.67
SLAB
50
25'
35'
House
FF
99.34
G
98.71
37.4'
DRIVE
West
Swale
Sewer
water
Gravel Paving
97.50
NORTH
C.B.
ditch
96.3
Rim 97.50
Inv 94.07
San. M.H.
BM 100.00
Top hydrant
Sanitary sewer
97.54
820.15
gravel
97.45
CLOVERLEIGH DRIVE 40'
water line
C.B.
Inv 94.60
Rim 101.86
Inv 90.61