SITE PLAN

MADISON TOWNSHIP — LAKE COUNTY, OHIO

for: BILL SNYDER (CLIENT / OWNER)

7650 CHIPPEWA RD BRECKSVILLE 44141
ADDRESS STREET CITY ZIP

MEADOWS — SUBDIVISION NAME — X-Ref VOL. PG. — LOT — TRACT — VOLUME — PAGE

21 — SUBLOT NO. — DAVE DR. — STREET — PERM. PARCEL NO. — STREET

LEGEND

- SANITARY MANHOLE
- STORM MANHOLE
- INLET OR CATCH BASIN
- HYDRANT
- EXISTING CONTOURS
- PROPOSED CONTOURS
- EXIST. ELEV. 100.0 / PROP. ELEV. 100.0
- WATER VALVE (GAS)
- WATER METER (GAS)
- AS BUILT ELEVATION 100.0
- INDICATES DIRECTION OF SURFACE DRAINAGE

REMARKS

ALL BOUNDARY DATA SHOWN WAS OBTAINED FROM (DEEDS, RECORDED SUBDIVISION PLAT OR OTHER PUBLIC RECORDS)

LOCATIONS AS SHOWN OF ADJACENT WELLS AND SEPTIC TANKS OBTAINED FROM LAKE COUNTY HEALTH DEPARTMENT

DESIGN CERTIFICATION

THIS PLAT WAS PREPARED BY ME, AND IS CORRECT TO THE BEST OF MY KNOWLEDGE AND BELIEF.

William C. Babcock — PS 6528
NAME SURVEYOR REGISTRATION NO.

CHECK LIST

NO. OF BEDROOMS
DIMENSIONS
BEARINGS
TIE TO NEAREST STREET
SUBLOT NO. PARCEL NO.
SURROUNDING OWNERS
BLDG. DIMENSIONS FIN. GR.
BLDG. TIES FL'R. GRADES
APRON TYPE WIDTH THICKNESS
SIDEWALK TYPE WIDTH THICKNESS
CULVERT TYPE DIA., LENGTH
ROCK OUTCROPPINGS
WATER MAIN SIZE, LOCATION
SAN. SEWER SIZE % GR. LOC.
SAN. MH. CAST. ELEV. INV. ELEV.
SAN. CONN. SIZE, LOC. DEPTH
STORM SEWER SIZE % GR. LOC.
STORM MH. CAST ELEV. INV. ELEV.
PAV'T TYPE GRADE CURBS
GAS LINE LOC. SIZE PRESSURE
SEPTIC TANK LOCATION & DUPLICATION AREA
WELL LOCATION
ISOLATION RADIUS FROM WELL

REVISIONS			PLAN PREPARED BY: BABCOCK • JONES & ASSOCIATES, INC. 270 MAIN ST. SUITE #201 PAINESVILLE, OHIO		
NO.	DATE	BY			
1	6/20/79	LAT.			
2					
3			DRAWN BY BB-WJK	SCALE 1" = 20'	PHONE NO. 357-1811
4			CHK'D.	DATE 6-22-79	DRAWING NO. 79-037 (S/L 21)
5			CREW CHIEF BB	APP'D. W.J.	

"AS BUILT" CERTIFICATION

I, HEREBY CERTIFY THAT THE CIRCLED GRADES ARE EXISTING FINISH GRADES CHECKED IN THE FIELD ON _____, 19 ____ AND ARE CORRECT TO THE BEST OF MY KNOWLEDGE AND BELIEF.

REGISTERED SURVEYOR — REG. NO

APPROVED
MADISON TWP. ZONING
Permit: 10499
Zoning Inspector:
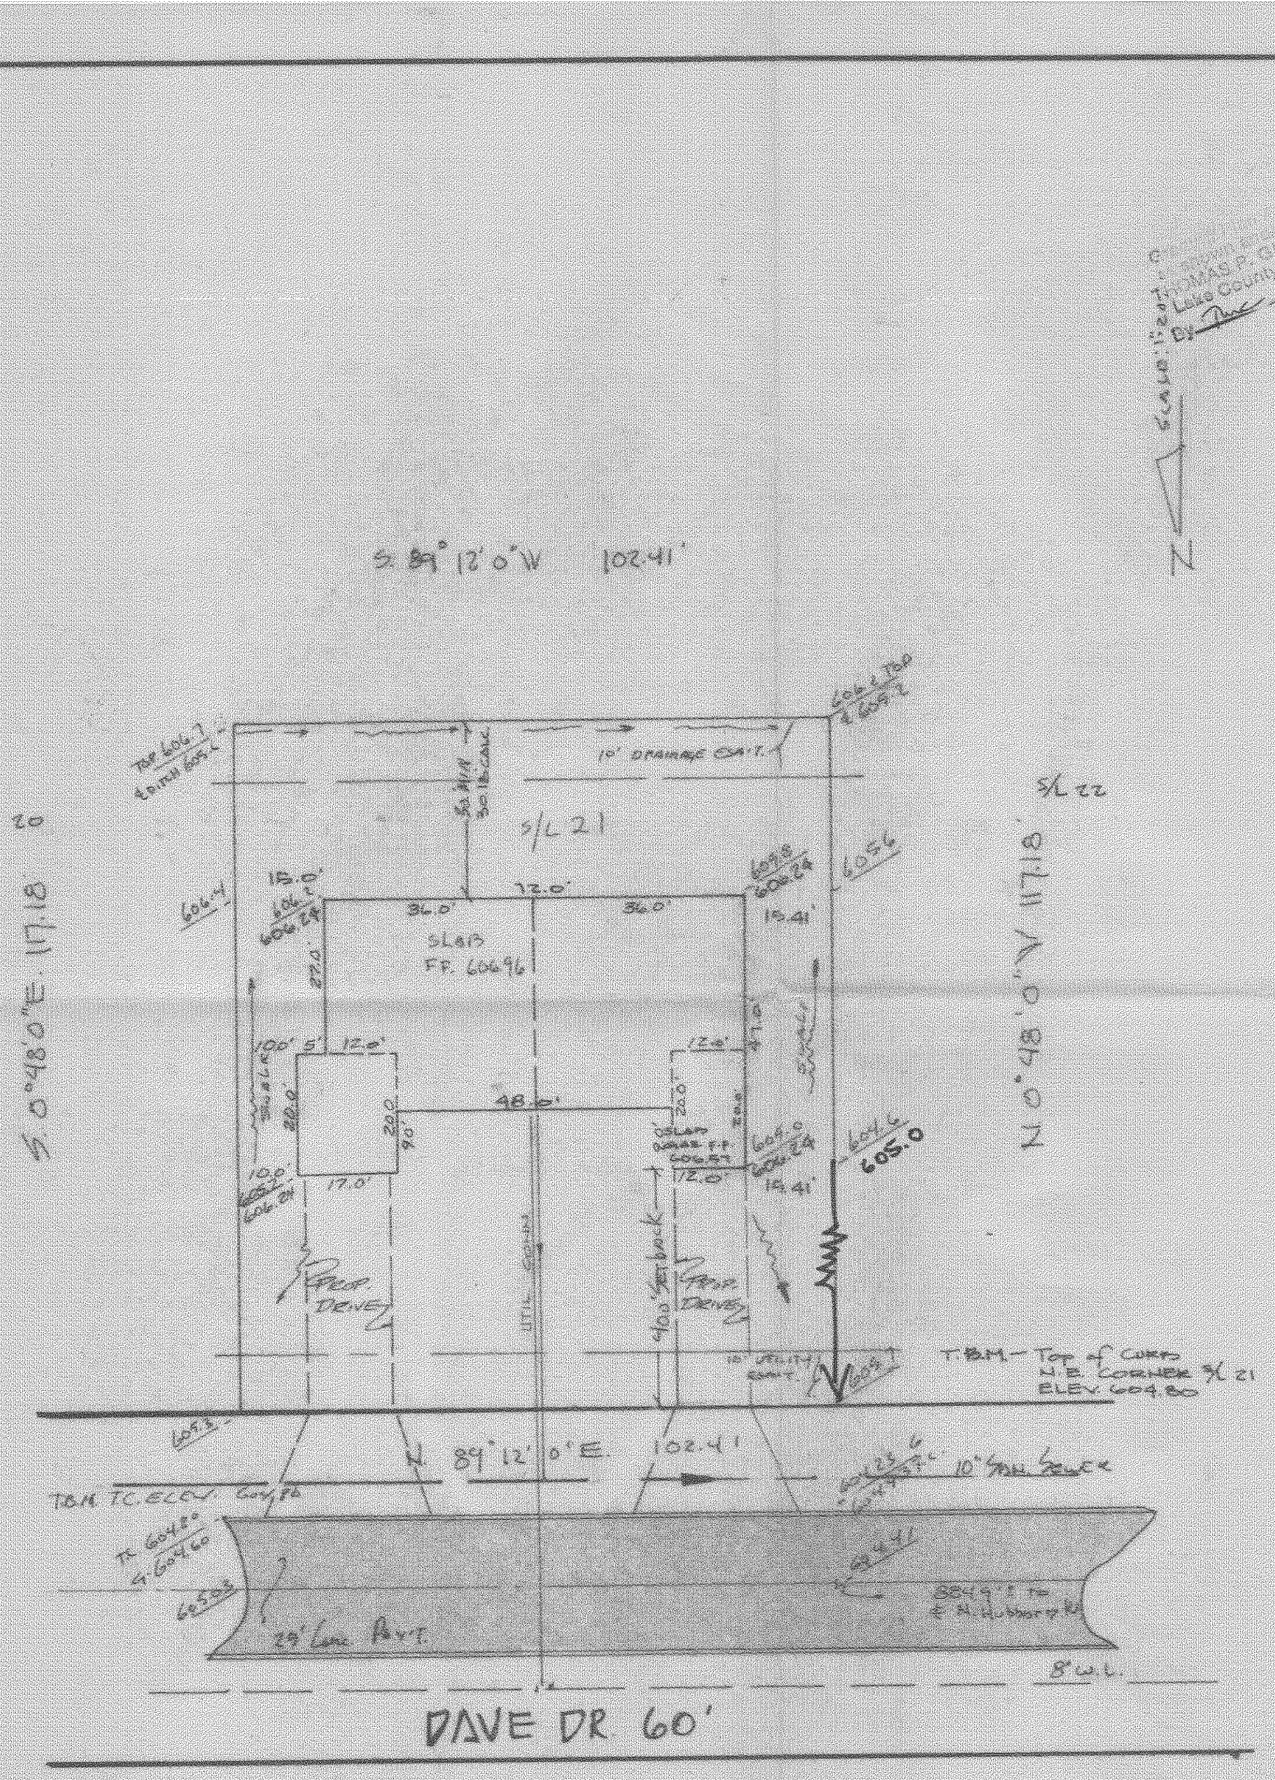
Checked for Accuracy
THOMAS P. GILLESPIE
Lake County Engineer
By: TPG Date: 7-24-79